PROFILES

174TH STREET
PROFILE ALONG CENTRE LINE

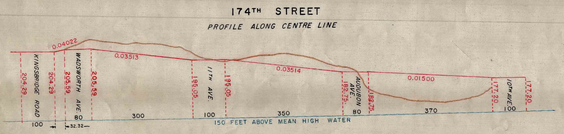

166TH STREET
PROFILE ALONG CURB LINES

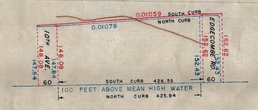

160TH STREET
PROFILES ALONG CURB LINES

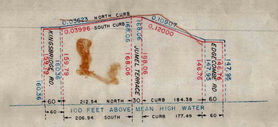

JUMEL TERRACE
PROFILE ALONG CURB LINES

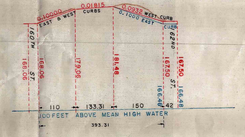

172ND STREET
PROFILE ALONG CENTRE LINE

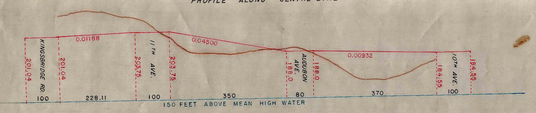

163RD STREET
PROFILES ALONG CURB LINES

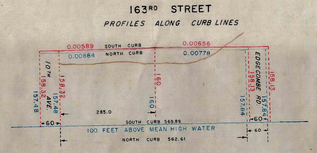

171ST STREET
PROFILE ALONG CENTRE LINE

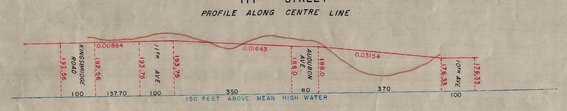

167TH STREET
PROFILE ALONG CENTRE LINE

PLAN

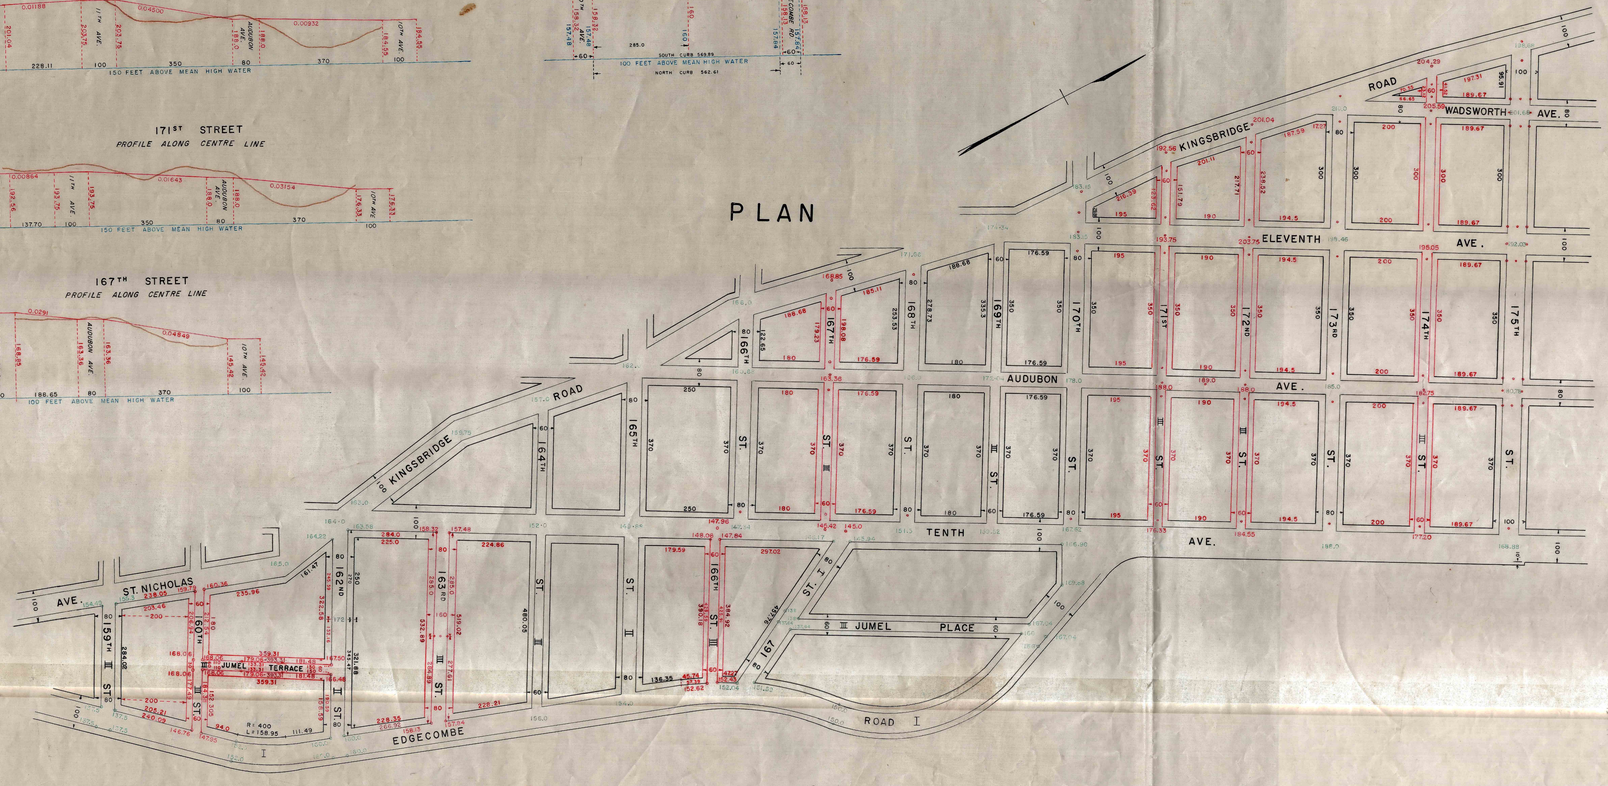

PLAN AND PROFILES
SHOWING

160TH STREET FROM KINGSBRIDGE ROAD TO EDGECOMBE ROAD
JUMEL TERRACE FROM 160TH STREET TO 162ND STREET
163RD STREET FROM 10TH AVENUE TO EDGECOME ROAD
166TH STREET FROM 10TH AVENUE TO EDGECOME ROAD
167TH STREET FROM KINGSBRIDGE ROAD TO 10TH AVENUE
171ST STREET FROM KINGSBRIDGE ROAD TO 10TH AVENUE
172ND STREET FROM KINGSBRIDGE ROAD TO 10TH AVENUE
174TH STREET FROM KINGSBRIDGE ROAD TO 10TH AVENUE

IN THE 12TH WARD OF THE CITY OF NEW YORK
DATED NEW YORK AUGUST 5TH 1885.

P. F. Chaffin.
TOPOGRAPHICAL ENGINEER D.P.P.

EXPLANATORY REMARKS

FOR THE PLAN — BLACK LINES AND FIGURES DENOTE AVENUES AND STREETS PREVIOUSLY FILED.
GREEN FIGURES DENOTE GRADES PREVIOUSLY FILED.
PROPOSED AVENUES, STREETS AND GRADES ARE SHOWN BY RED LINES AND FIGURES.
THE ROMAN NUMERALS I., II., III., DESIGNATE AVENUES AND STREETS AS OF THE FIRST, SECOND OR THIRD CLASS RESPECTIVELY.
FOR THE PROFILES — RED LINES AND FIGURES DENOTE THE PROPOSED ELEVATIONS, GRADES AND GRADIENTS ALONG CENTRELINE ON 174TH, 172ND, 171ST, AND 167TH, STREETS.
ON 166TH, 163RD, 160TH, STREETS AND ON JUMEL TERRACE THE RED GRADE-LINES AND FIGURES REFER TO SOUTH AND WEST CURBS, AND THE BLUE GRADE-LINES AND FIGURES TO NORTH AND EAST CURBS.

SCALES:
FOR THE PLAN, 150 FEET TO ONE INCH
FOR THE PROFILES, HORIZONTAL 150 FEET, VERTICAL 80 FEET TO ONE INCH.

THE BOARD OF STREET OPENING AND IMPROVEMENT OF THE CITY OF NEW YORK BY AND UNDER AUTHORITY OF CHAPTER 360 OF THE LAWS OF 1883, AND CHAPTER 183 OF THE LAWS OF 1885 DOES HEREBY CERTIFY THAT THIS MAP IS ONE OF FIVE MAPS IN ALL RESPECTS SIMILAR WHICH THE BOARD HAS CAUSED TO BE MADE, SHOWING CERTAIN NEW STREETS AND AVENUES WITH THE GRADES THEREOF, BETWEEN EDGECOMBE AND KINGSBRIDGE ROADS AND 159TH AND 175TH STREETS, LAID OUT, OPENED AND EXTENDED AND THE GRADES THEREOF ESTABLISHED BY THIS BOARD ON THIS 10TH DAY OF DECEMBER 1886.

Board of Street Opening and Improvement

Wm. R. Grace, Mayor
Andrew H. Green, Comptroller
John Newton, Commissioner D.P.W.
M. C. D. Borden, President D.P.D.
Thos. F. Mooney, Pres't Board of Aldermen

Dated, December 10th 1886.
Carroll Berry, Secretary.

ACC. NO. 4007

COPIED FROM ORIGINAL FEB 20, 1967