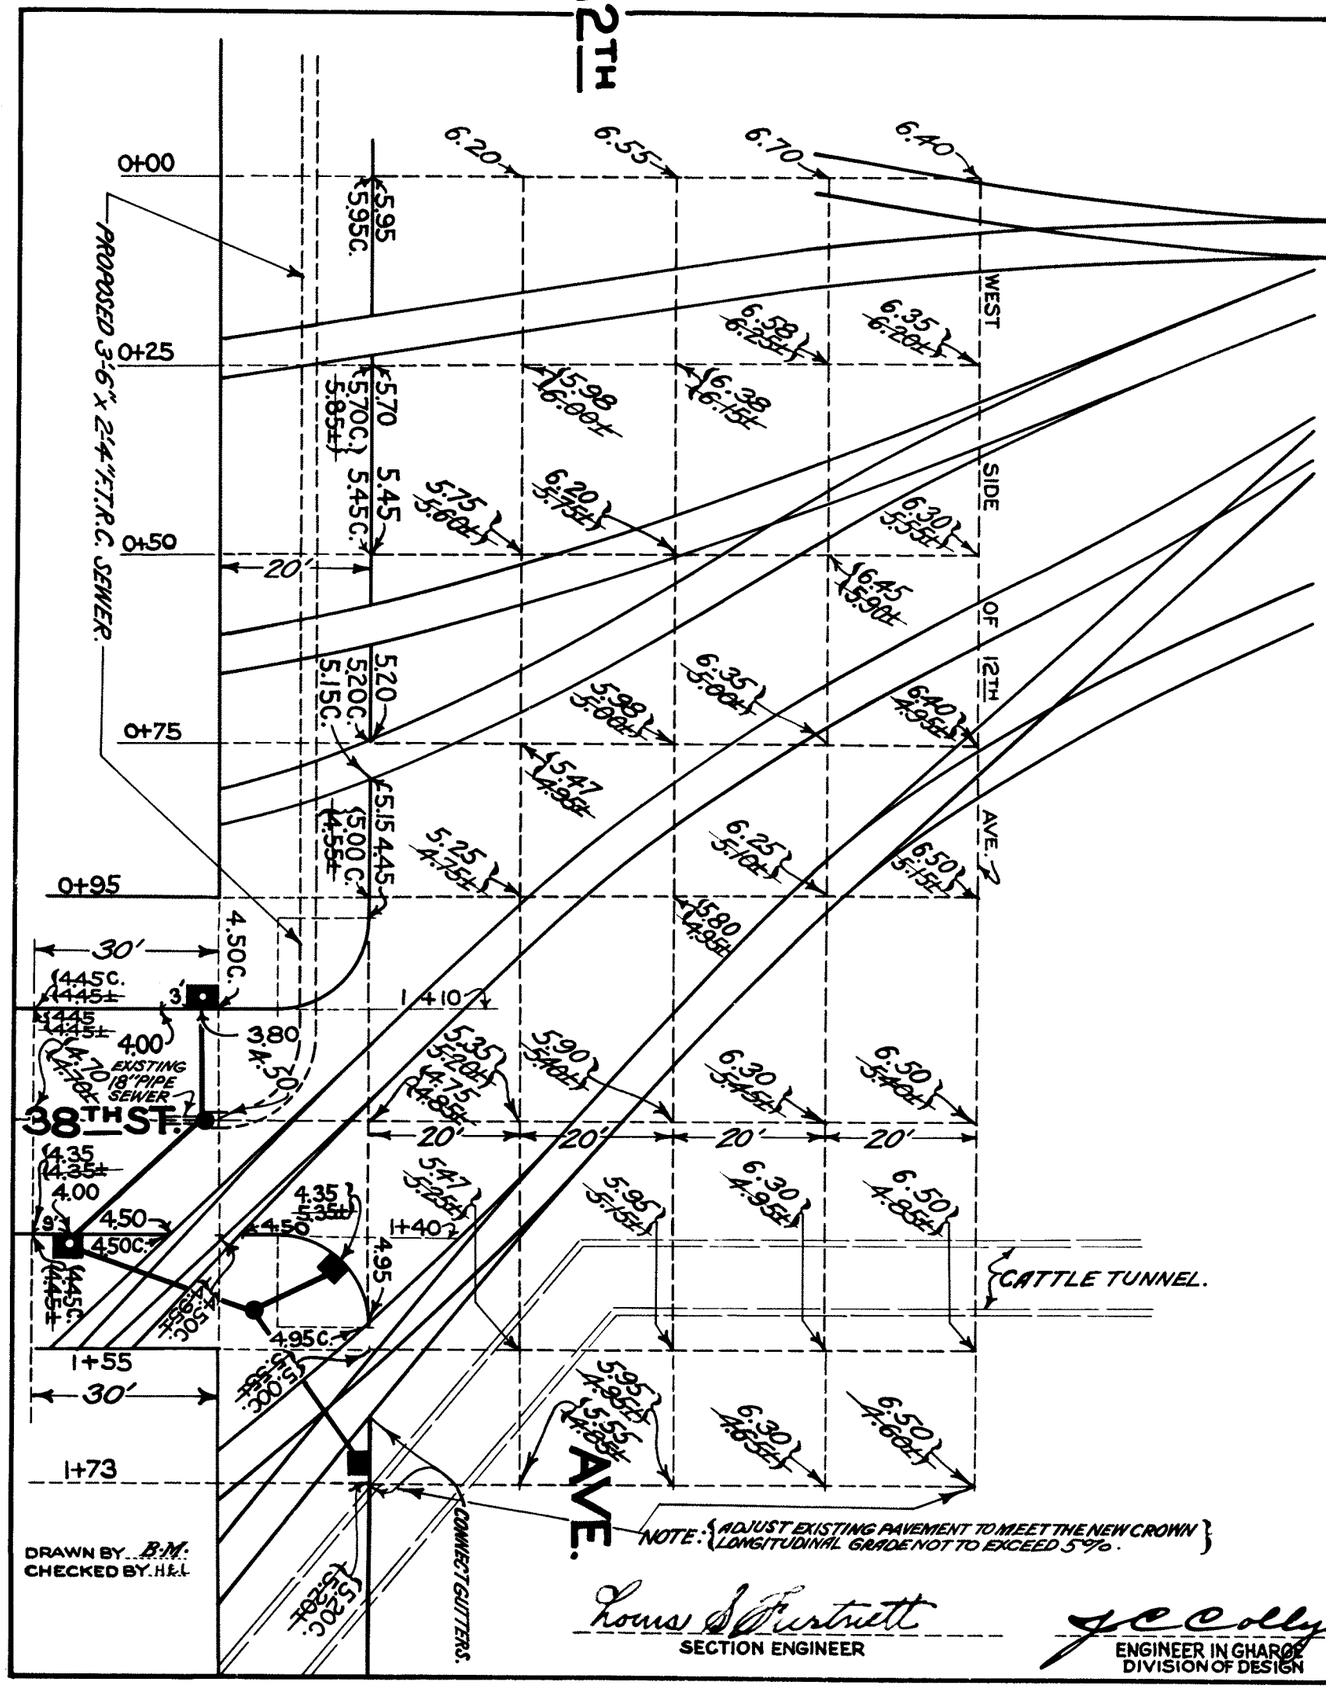

ELEVATIONS ARE FOR TOP OF FINISHED PAVEMENT UNLESS OTHERWISE NOTED.
PROPOSED ELEVATIONS SHOWN THUS 5.25
EXISTING ELEVATIONS SHOWN THUS ..... ~~4.75±~~
CURB ELEVATIONS SHOWN THUS ..... 5.00 C.
ELEVATIONS SHOWN ON THIS MAP ARE REFERRED TO THE PUBLIC WORKS DATUM OF THE BOROUGH OF MANHATTAN WHICH IS 2.75 FEET ABOVE MEAN SEA LEVEL AT SANDY HOOK.

{BASINS TO BE BUILT SHOWN THUS
INLETS TO BE BUILT SHOWN THUS
MANHOLES TO BE BUILT SHOWN THUS}

NOTE:- THIS WORK TO BE INCLUDED IN CONTRACT FOR NEW 3'-6" x 2'-4" F.T.R.C. SEWER IN 12TH AVENUE FROM 37TH STREET TO 38TH STREET.

PIER NO. 78.

Louis S. Fortnett
SECTION ENGINEER

J. C. Collyer
ENGINEER IN CHARGE DIVISION OF DESIGN

SKETCH SHOWING GRADES ON 12TH AVENUE

FROM A POINT 95 FT. SOUTH OF S.B.L. TO A POINT 18 FT. NORTH OF N.B.L. OF 38TH STREET

DATED: ~~MAY~~ 25, 1934.

SCALE: 1" = 20'-0"

CHIEF ENGINEER

FILE NO. 42.2

ACC. NO. 27135

A