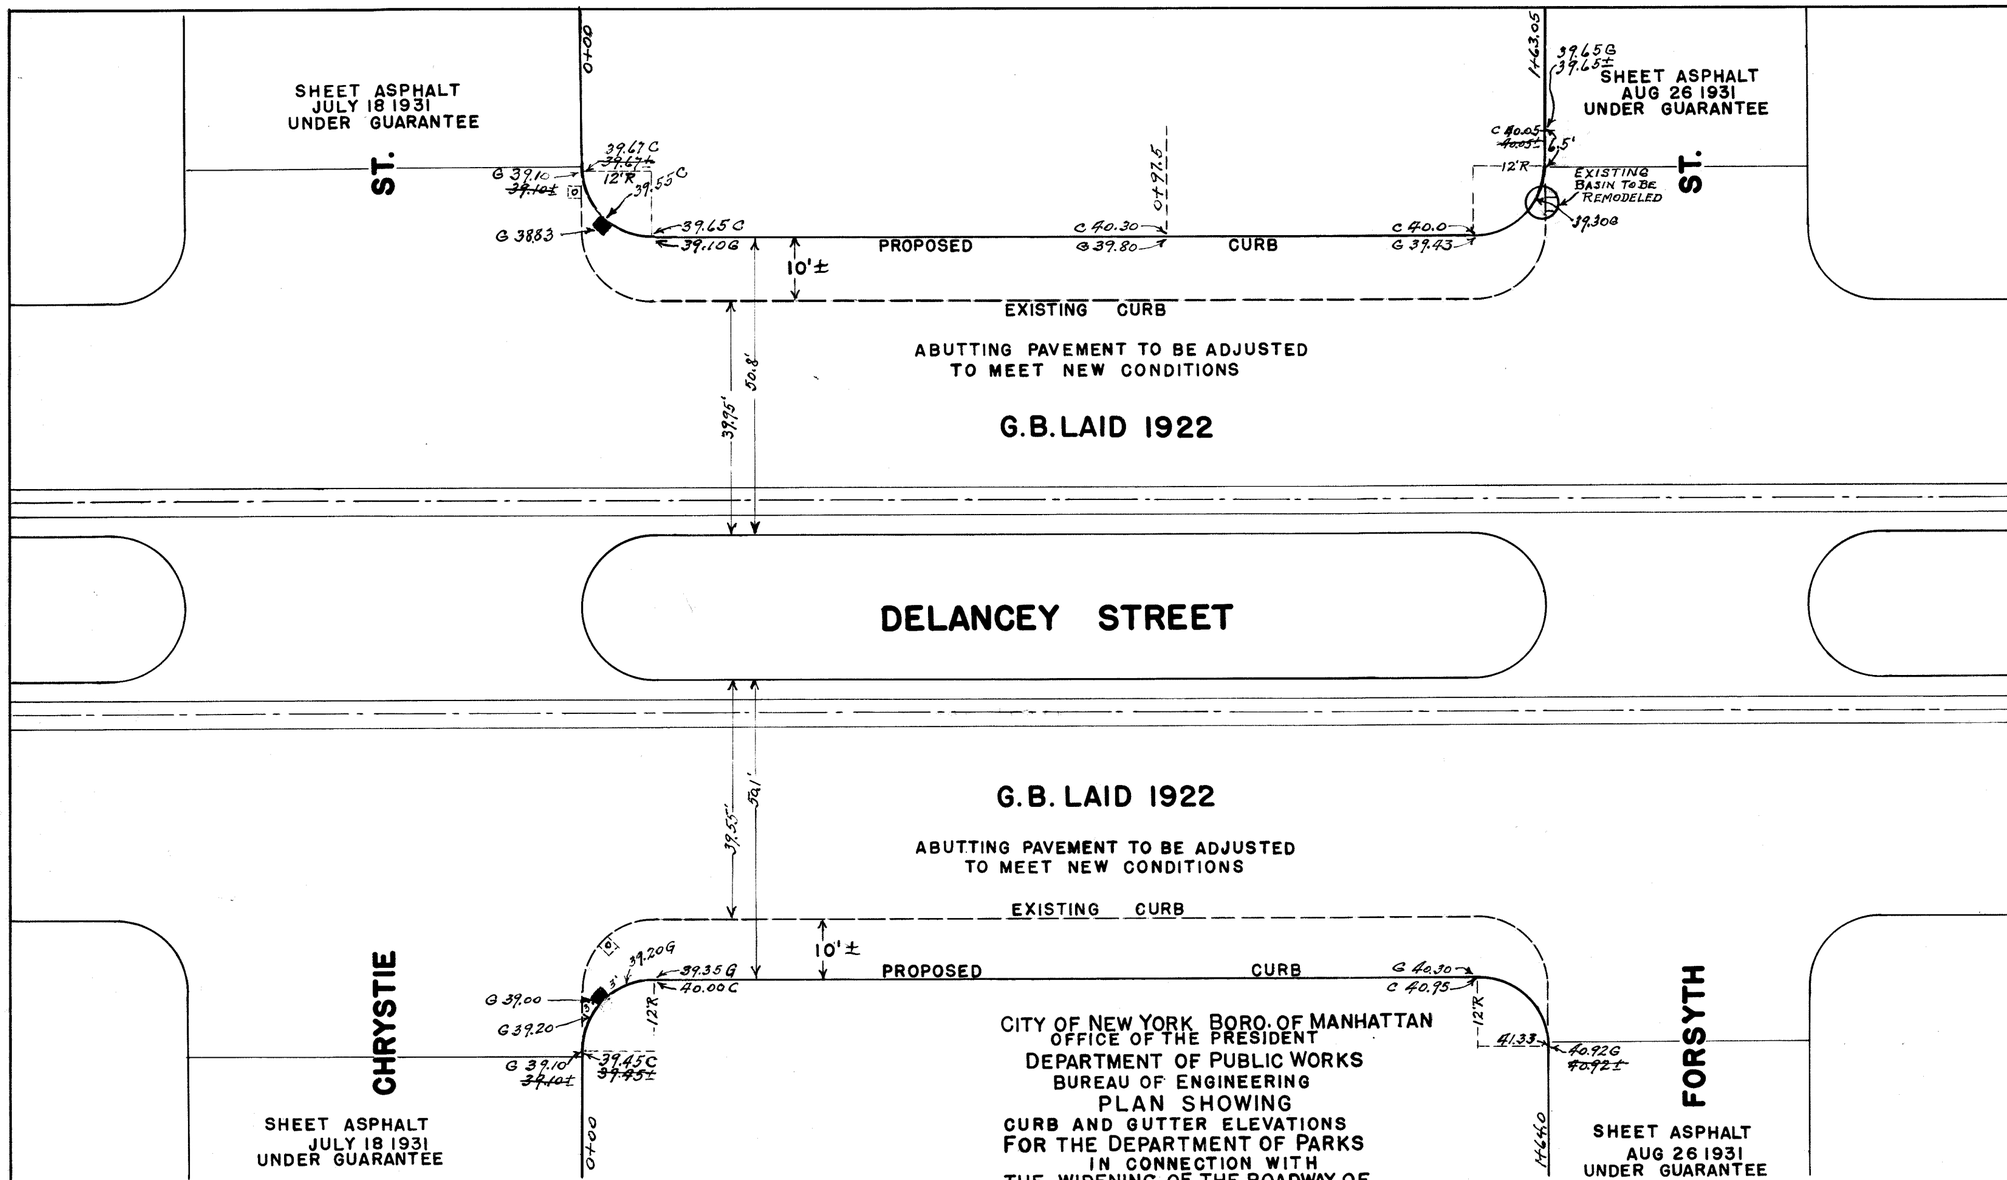

CITY OF NEW YORK BORO. OF MANHATTAN
OFFICE OF THE PRESIDENT
DEPARTMENT OF PUBLIC WORKS
BUREAU OF ENGINEERING
PLAN SHOWING
CURB AND GUTTER ELEVATIONS
FOR THE DEPARTMENT OF PARKS
IN CONNECTION WITH
THE WIDENING OF THE ROADWAY OF
DELANCEY STREET
BETWEEN
CHRYSTIE STREET & FORSYTH STREET

Louis S. Hurtnett
SECTION ENGINEER

J. C. Collyer
ENGINEER IN CHARGE
DIV. OF DESIGN

DRAWN BY F.C.S.
CHECKED BY S.P.G.

CORNER CURB DATA
UNLESS OTHERWISE NOTED
RAD. 12.0'
TAN. 12.0'
LENGTH 18.9

EXISTING BASINS TO BE REMODELED WITH ROADWAY HEADS SHOWN THUS [0]
NEW INLETS TO BE BUILT SHOWN THUS ■

ELEVATIONS ARE FOR TOP OF FINISHED PAVEMENT
PROPOSED GUTTER ELEVS. SHOWN THUS 30.20 G.
EXISTING ELEVATIONS SHOWN THUS ~~30.20±~~
PROPOSED CURB ELEVATIONS SHOWN THUS 70.90 C
ELEVATIONS SHOWN ON THIS MAP ARE REFERRED TO THE PUBLIC WORKS DATUM OF THE BOROUGH OF MANHATTAN WHICH IS 2.75 FEET ABOVE SEA LEVEL AT SANDY HOOK

DATED - OCT. 15, 1934

B

FILE No. 54,331 ACC. No. 27220

Drawer 12