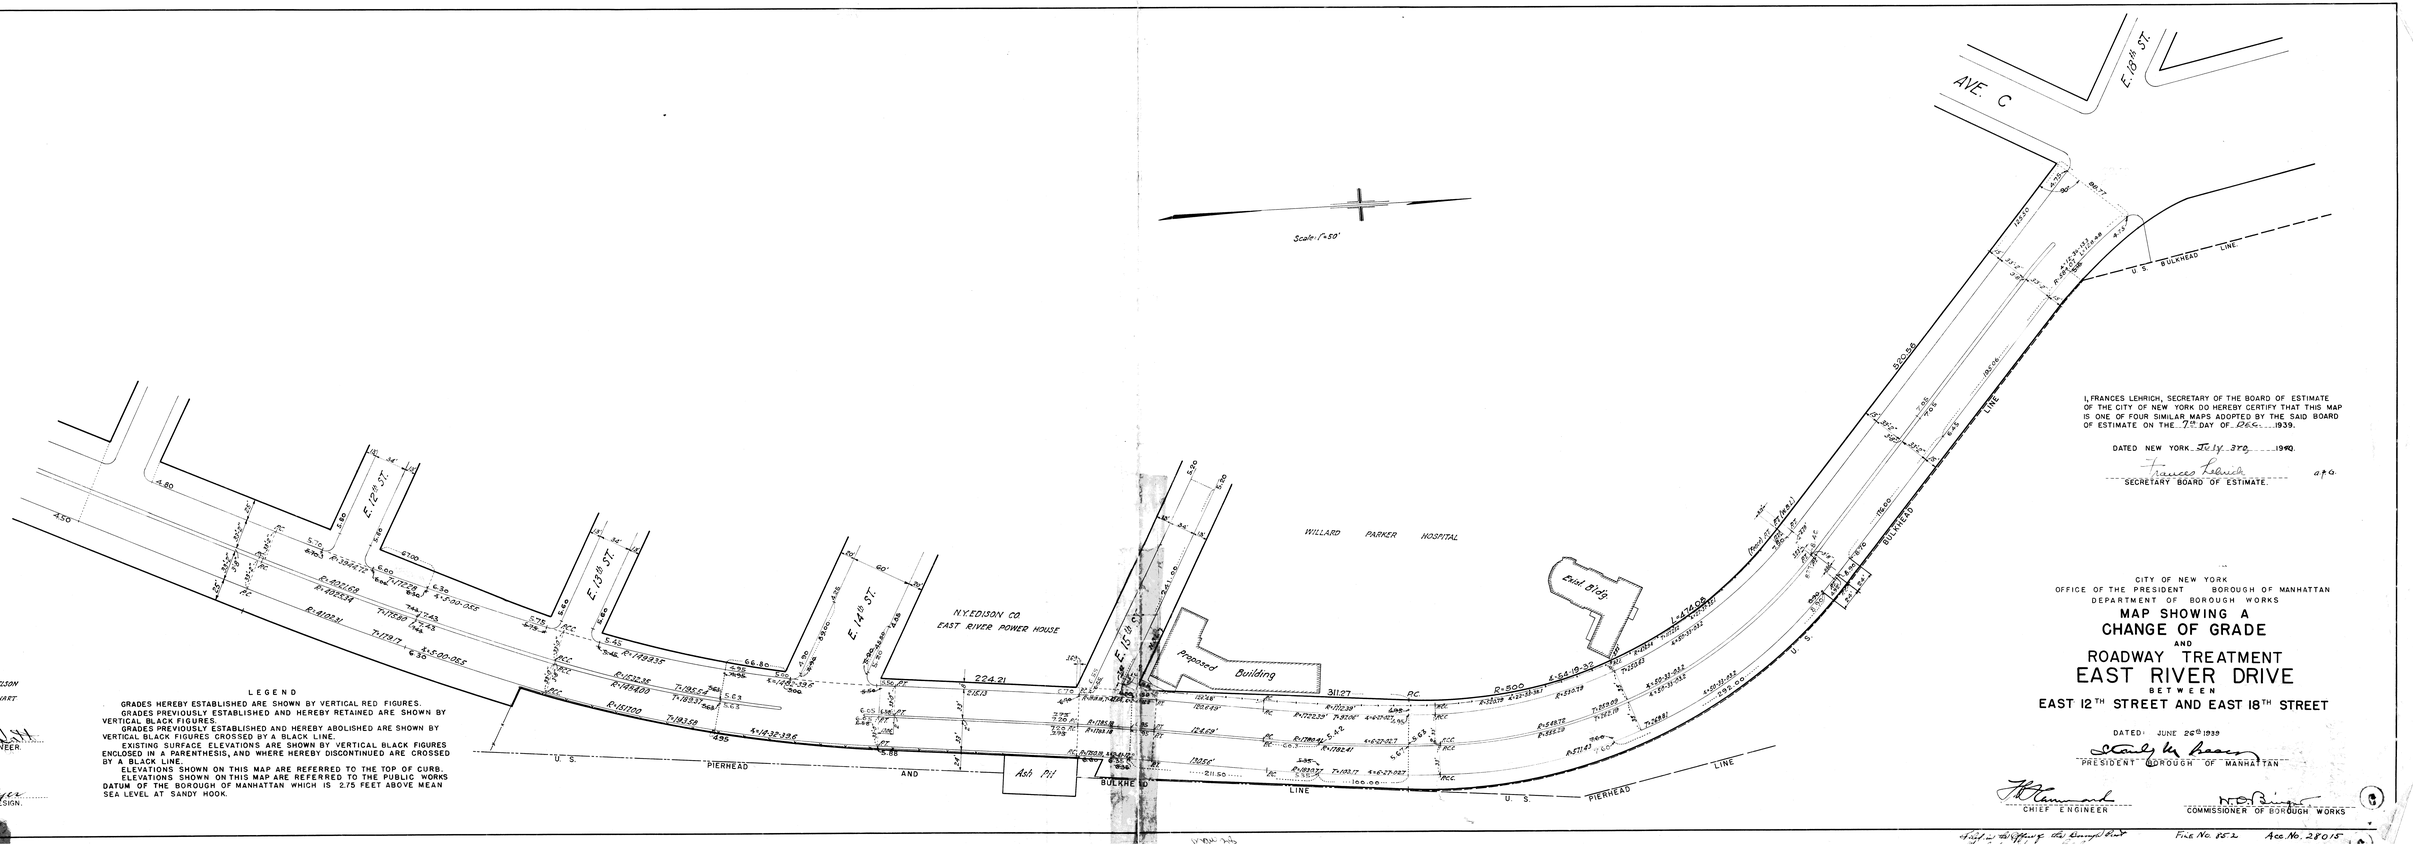

DRAWN BY: J. MICHAELSON
CHECKED BY: J. G. LENART

William Duff Jr.
FILE SECTION ENGINEER

J. G. Collyer
ENGINEER OF DESIGN.

LEGEND

GRADES HEREBY ESTABLISHED ARE SHOWN BY VERTICAL RED FIGURES.
GRADES PREVIOUSLY ESTABLISHED AND HEREBY RETAINED ARE SHOWN BY VERTICAL BLACK FIGURES.
GRADES PREVIOUSLY ESTABLISHED AND HEREBY ABOLISHED ARE SHOWN BY VERTICAL BLACK FIGURES CROSSED BY A BLACK LINE.
EXISTING SURFACE ELEVATIONS ARE SHOWN BY VERTICAL BLACK FIGURES ENCLOSED IN A PARENTHESIS, AND WHERE HEREBY DISCONTINUED ARE CROSSED BY A BLACK LINE.
ELEVATIONS SHOWN ON THIS MAP ARE REFERRED TO THE TOP OF CURB.
ELEVATIONS SHOWN ON THIS MAP ARE REFERRED TO THE PUBLIC WORKS DATUM OF THE BOROUGH OF MANHATTAN WHICH IS 2.75 FEET ABOVE MEAN SEA LEVEL AT SANDY HOOK.

I, FRANCES LEHRICH, SECRETARY OF THE BOARD OF ESTIMATE OF THE CITY OF NEW YORK DO HEREBY CERTIFY THAT THIS MAP IS ONE OF FOUR SIMILAR MAPS ADOPTED BY THE SAID BOARD OF ESTIMATE ON THE 7TH DAY OF DEC. 1939.

DATED NEW YORK July 3rd 1940.

Frances Lehrich a.p.o.
SECRETARY BOARD OF ESTIMATE.

CITY OF NEW YORK
OFFICE OF THE PRESIDENT BOROUGH OF MANHATTAN
DEPARTMENT OF BOROUGH WORKS

MAP SHOWING A CHANGE OF GRADE AND ROADWAY TREATMENT EAST RIVER DRIVE BETWEEN EAST 12TH STREET AND EAST 18TH STREET

DATED: JUNE 22ND 1939

Stanley M. Isaacs
PRESIDENT BOROUGH OF MANHATTAN

T. Hammond
CHIEF ENGINEER

N. D. Ringe
COMMISSIONER OF BOROUGH WORKS

Filed in the Office of the Borough Pres.

File No. 852 Acc. No. 28015