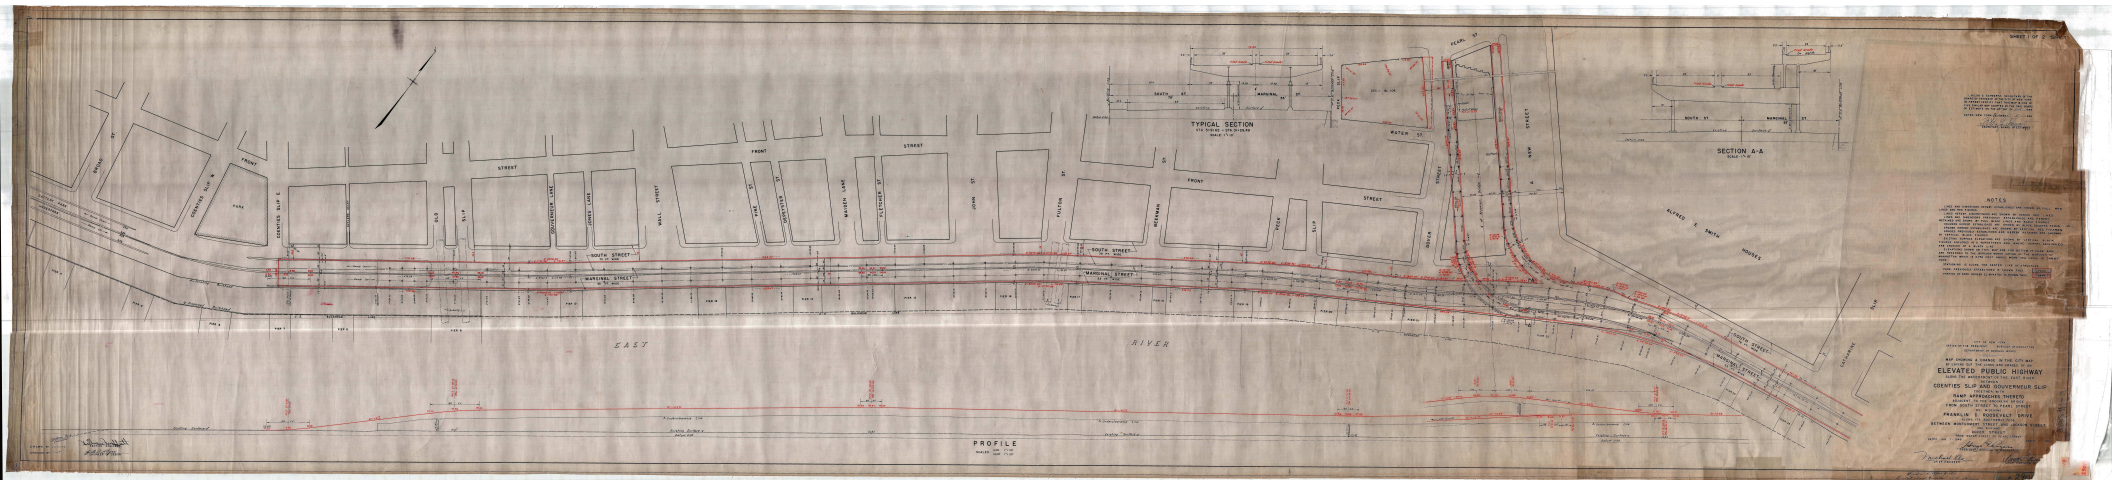

TYPICAL SECTION
SECTION A-A
PROFILE
EAST
RIVER
NOTES
ELEVATED PUBLIC HIGHWAY
COENTIES SLIP AND GOUVERNEUR SLIP