PROFILE OF NORTH CURB OF WORTH STREET.

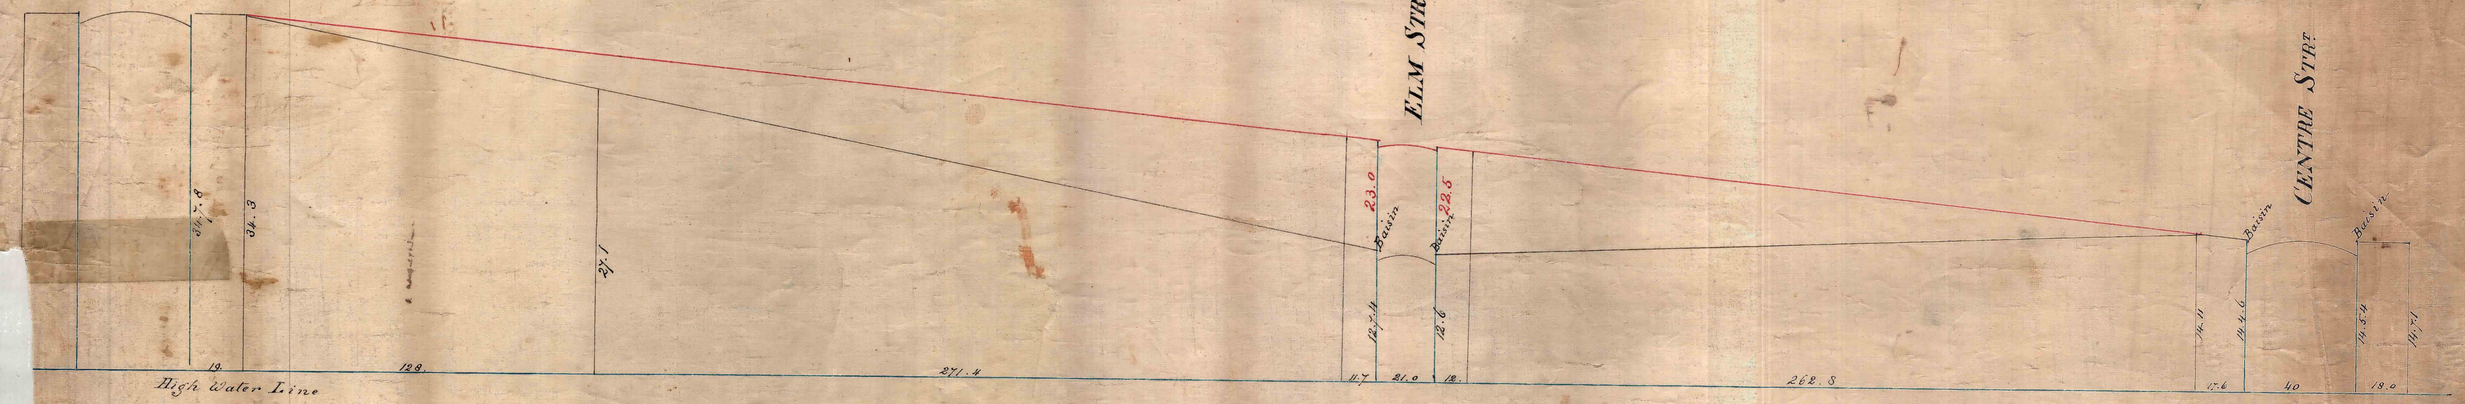

PROFILE OF SOUTH CURB OF WORTH STREET

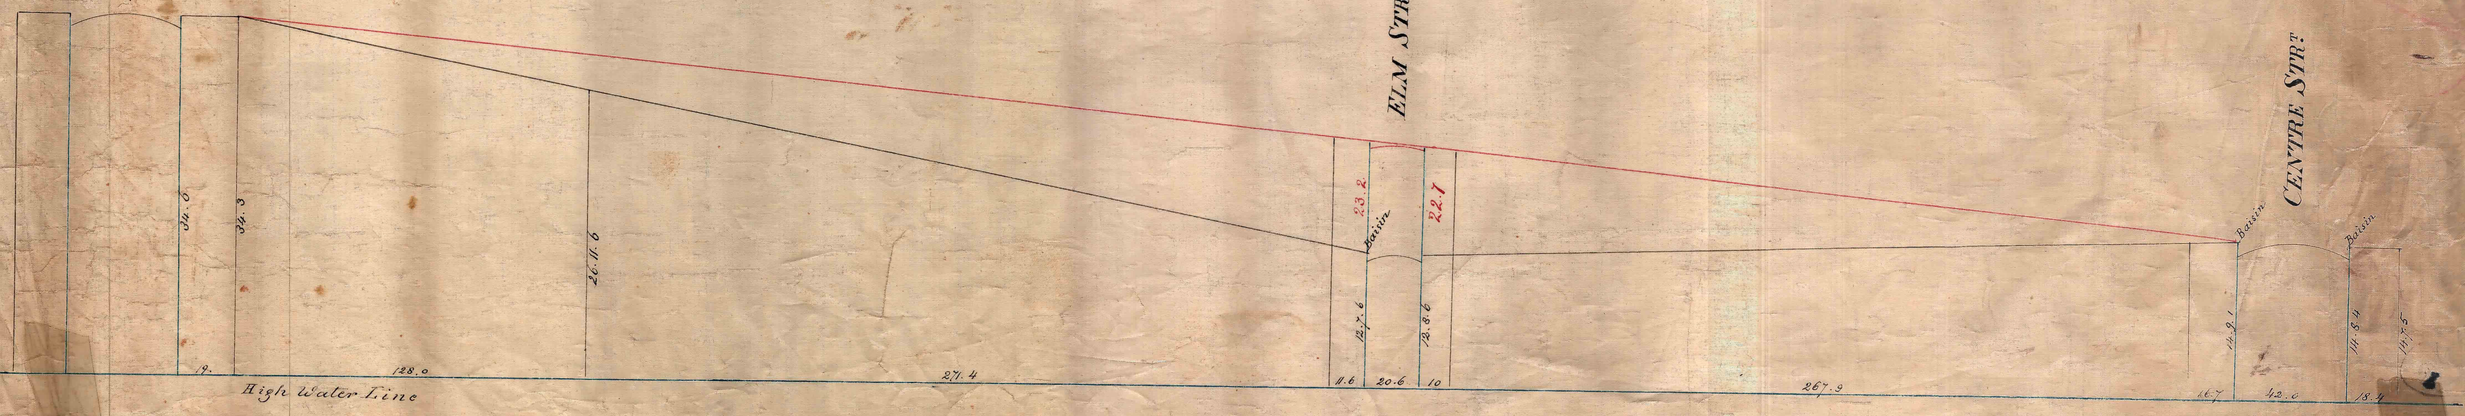

Black Lines and Figures designate the old Grade.
Red - - - - " Grade petitioned for

New York, December 5th 1865.

Otto Sackersdorff
City Surveyor

Adopted by the Board of Aldermen April 16. 1866.
Adopted by the Board of Assistants April 19. 1866.
Approved by the Mayor, April 21. 1866.

C

ACC. No. 2346

SHEET (2)

FILE-D 73.22

Drawer 31