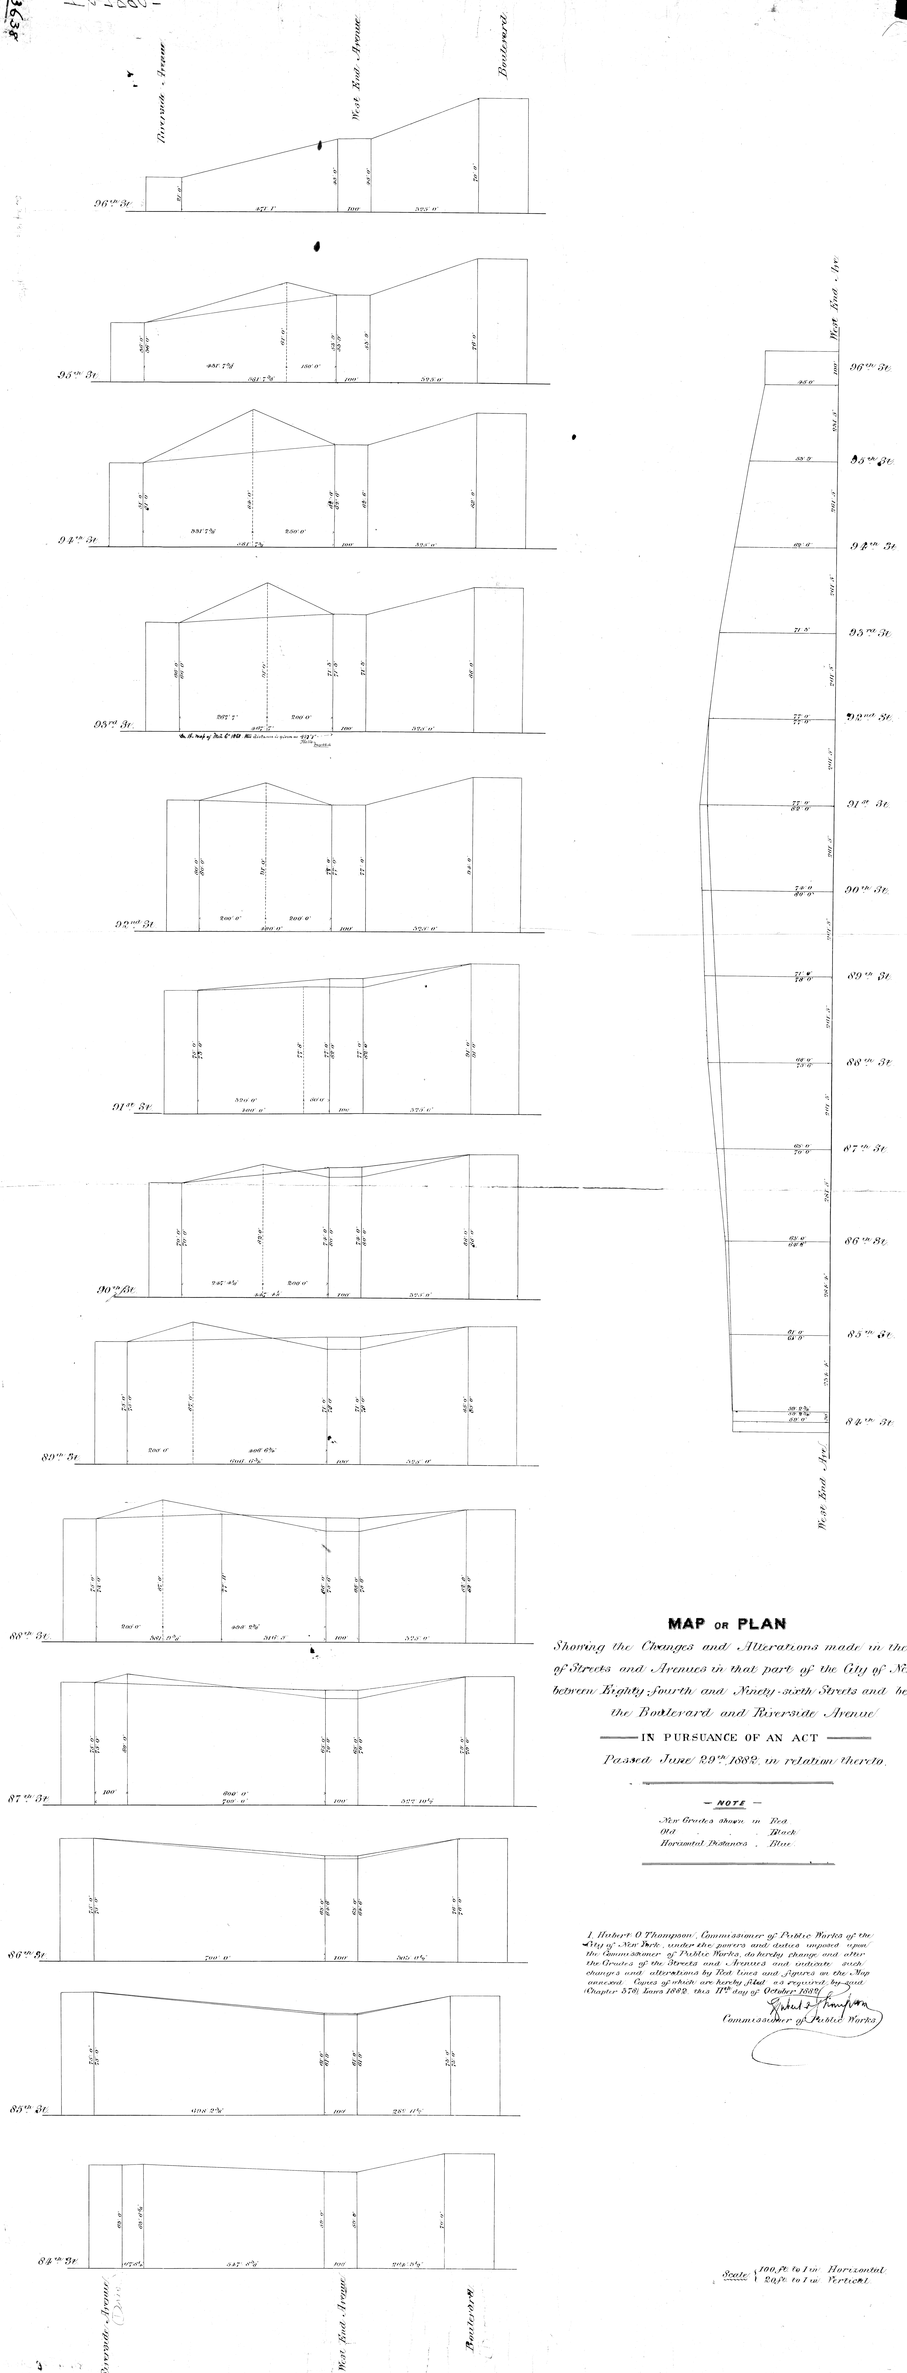

MAP OR PLAN

Showing the Changes and Alterations made in the Grades of Streets and Avenues in that part of the City of New York between Eighty-fourth and Ninety-sixth Streets and between the Boulevard and Riverside Avenue

IN PURSUANCE OF AN ACT

Passed June 29th 1882, in relation thereto.

— NOTE —

New Grades shown in Red
Old " Black
Horizontal Distances " Blue

I, Hubert O Thompson, Commissioner of Public Works of the City of New York, under the powers and duties imposed upon the Commissioner of Public Works, do hereby change and alter the Grades of the Streets and Avenues and indicate such changes and alterations by Red lines and figures on the Map annexed. Copies of which are hereby filed as required by said Chapter 378, Laws 1882, this 11th day of October 1882.

Hubert O Thompson
Commissioner of Public Works

Scale { 100 ft. to 1 in. Horizontal
20 ft. to 1 in. Vertical