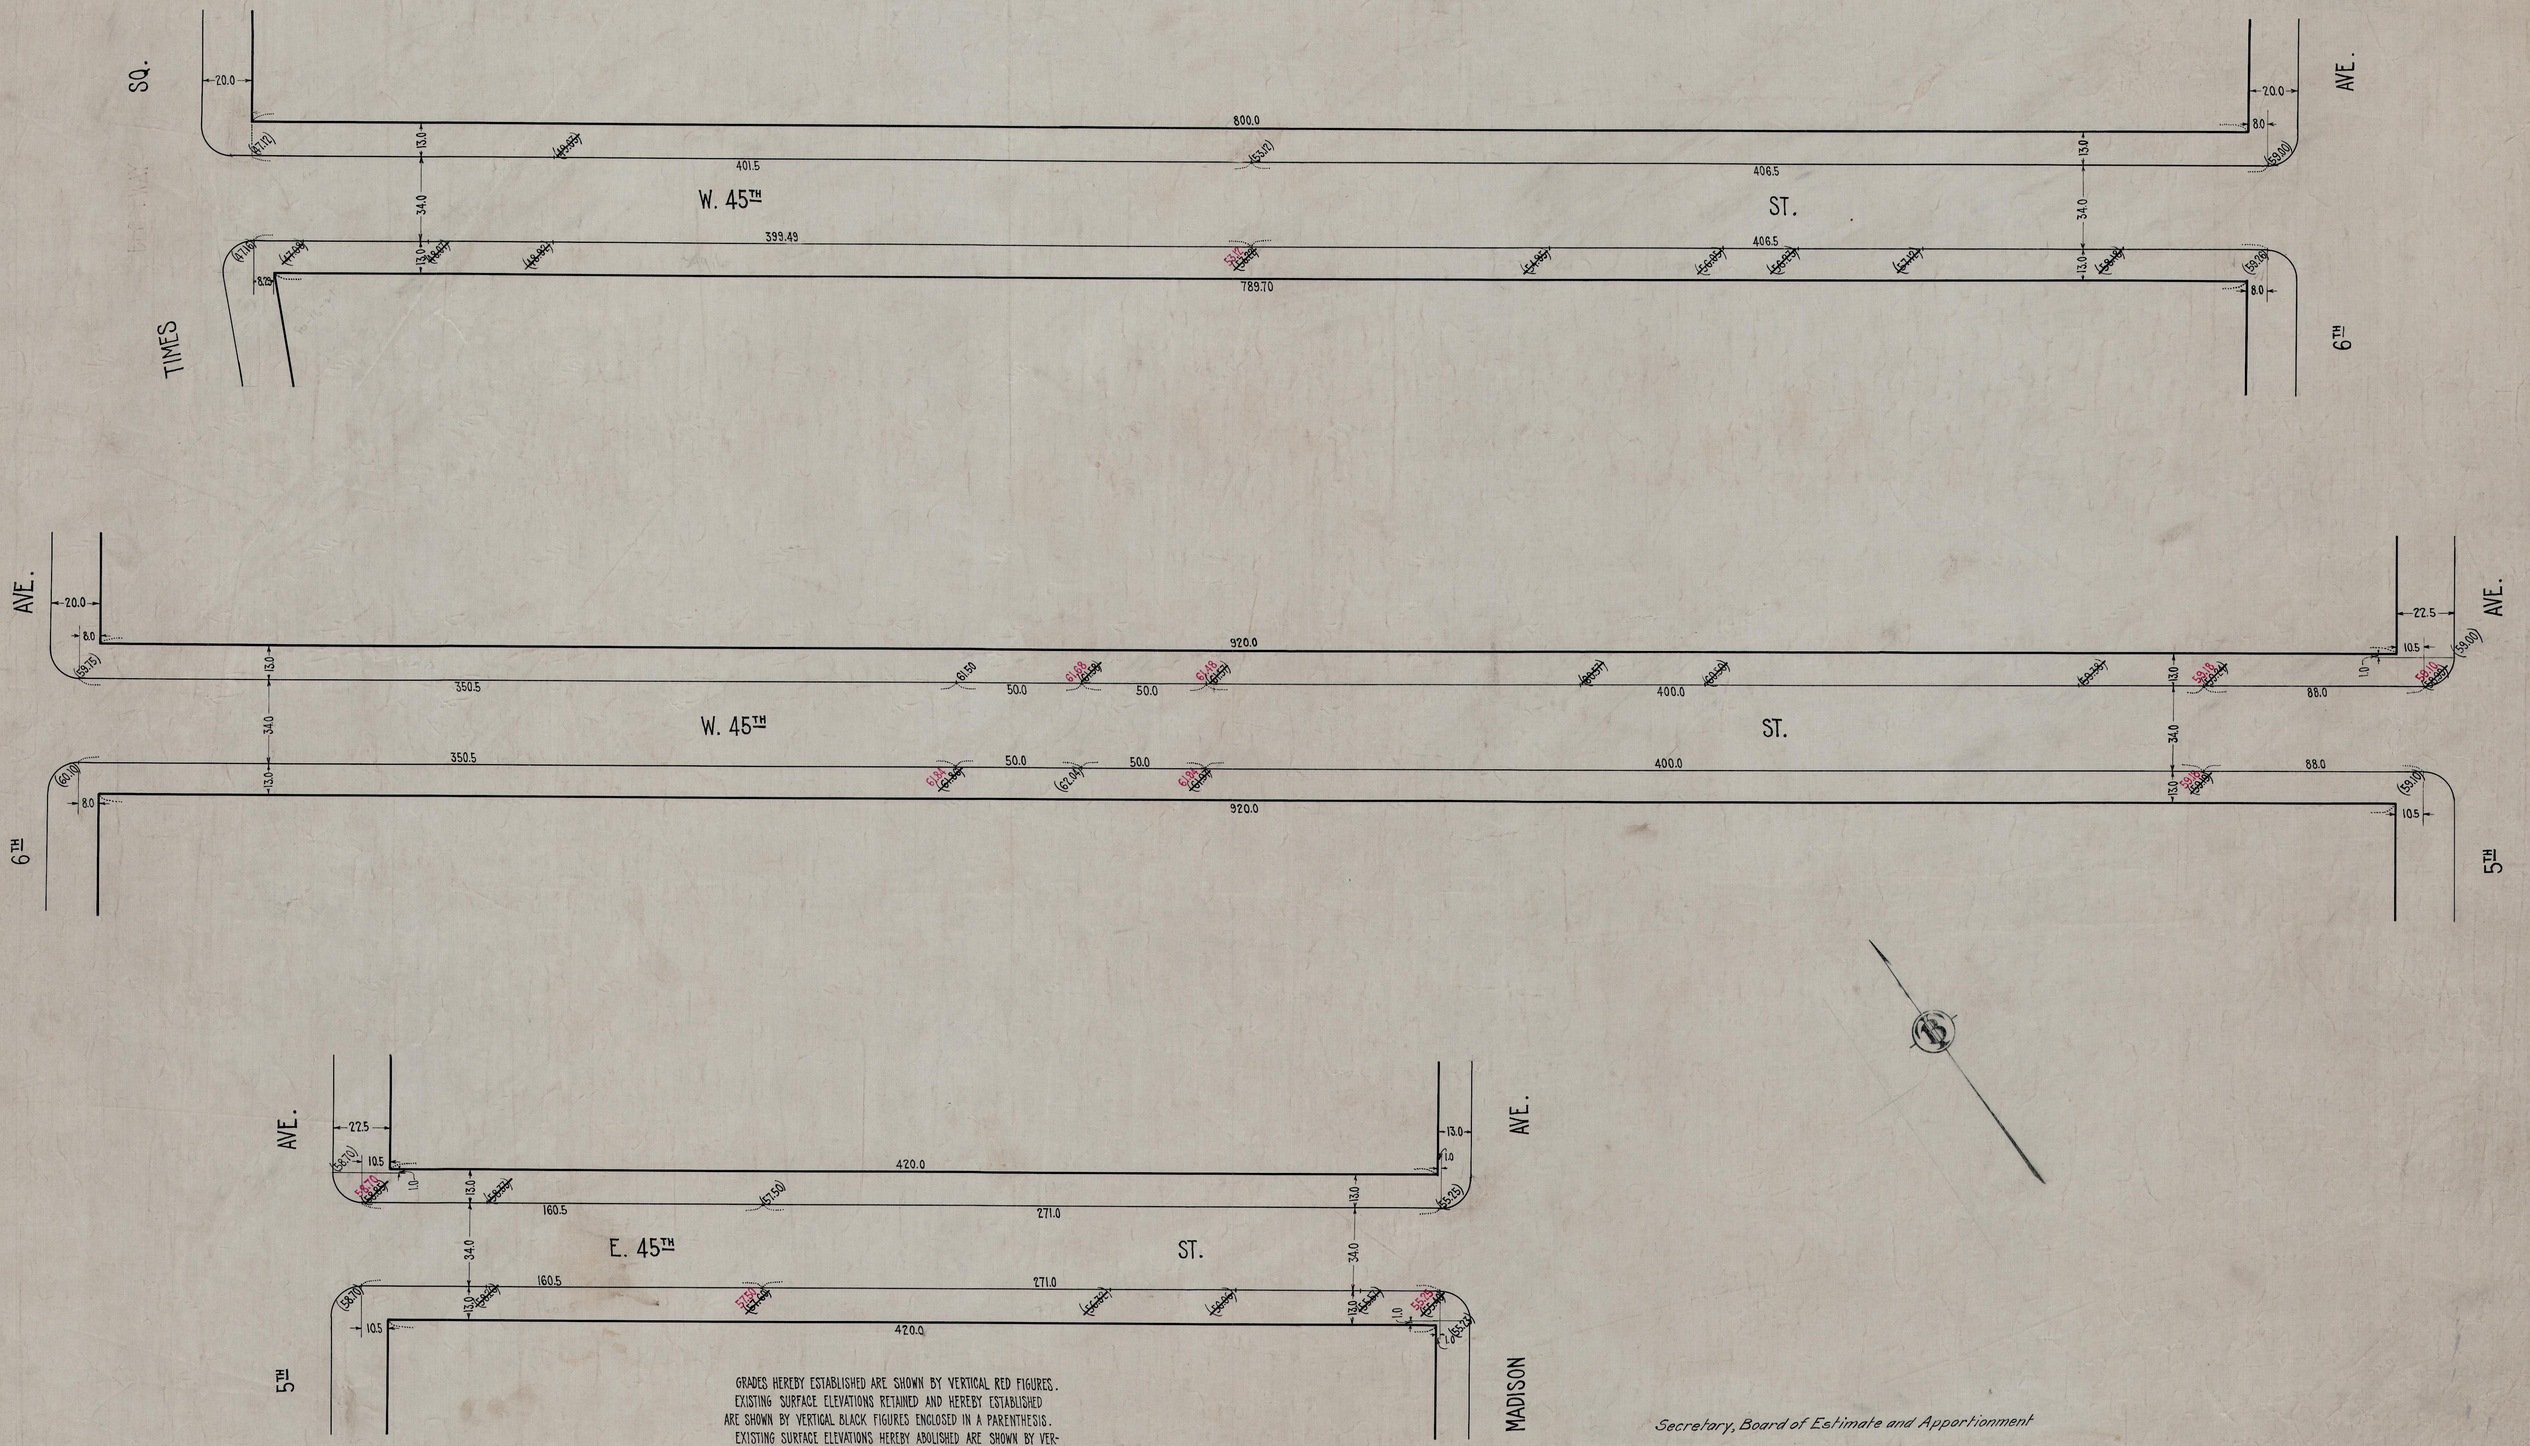

GRADES HEREBY ESTABLISHED ARE SHOWN BY VERTICAL RED FIGURES. EXISTING SURFACE ELEVATIONS RETAINED AND HEREBY ESTABLISHED ARE SHOWN BY VERTICAL BLACK FIGURES ENCLOSED IN A PARENTHESIS. EXISTING SURFACE ELEVATIONS HEREBY ABOLISHED ARE SHOWN BY VERTICAL BLACK FIGURES ENCLOSED IN A PARENTHESIS AND CROSSED BY A BLACK LINE.

ELEVATIONS SHOWN ON THIS MAP ARE REFERRED TO THE PUBLIC WORKS DATUM OF THE BOROUGH OF MANHATTAN, WHICH IS 2.75 FEET ABOVE MEAN SEA LEVEL AT SANDY HOOK.

Secretary, Board of Estimate and Apportionment

I, JOSEPH HAAG, SECRETARY OF THE BOARD OF ESTIMATE AND APPORTIONMENT OF THE CITY OF NEW YORK, DO HEREBY CERTIFY THAT THIS MAP IS ONE OF THREE SIMILAR MAPS MADE AT THE DIRECTION OF, AND ADOPTED BY, THE SAID BOARD OF ESTIMATE AND APPORTIONMENT ON THE 5TH DAY OF APRIL 1918, AND APPROVED BY THE MAYOR ON THE 11TH DAY OF APRIL 1918, SUPERSEDING ALL MAPS HERETOFORE FILED AFFECTING THE AREA EMBRACED BY SAID MAP IN SO FAR AS IT MAKES ANY CHANGES THEREIN.

PREPARED FOR THE BOARD OF ESTIMATE AND APPORTIONMENT UNDER AUTHORITY OF THE CHARTER OF THE CITY OF NEW YORK.

DATED, NEW YORK, ... 191 .

SECRETARY, BOARD OF ESTIMATE AND APPORTIONMENT

RECEIVED FOR FILING
JULY 7 1918
G.L. FARRINGTON
LIBRARIAN

CITY OF NEW YORK BOROUGH OF MANHATTAN
OFFICE OF THE PRESIDENT
BUREAU OF TOPOGRAPHY.

CHANGE OF GRADE
45TH STREET
MADISON AVENUE TO TIMES SQ.

DATED OCT. 16 1917. SCALE 1IN=30FT.

Charles Heeg
ASST. ENGINEER IN CHARGE

Frank L Dowling
PRESIDENT BORO. OF MANHATTAN

FILE NO. D 4. 21

Acc: No: 23259

DRAWN BY H.K.
CHECKED BY A.L.F.
EXAMINED BY P.L.G.
Leo Leibel
ASSISTANT ENGINEER

Drawn 35