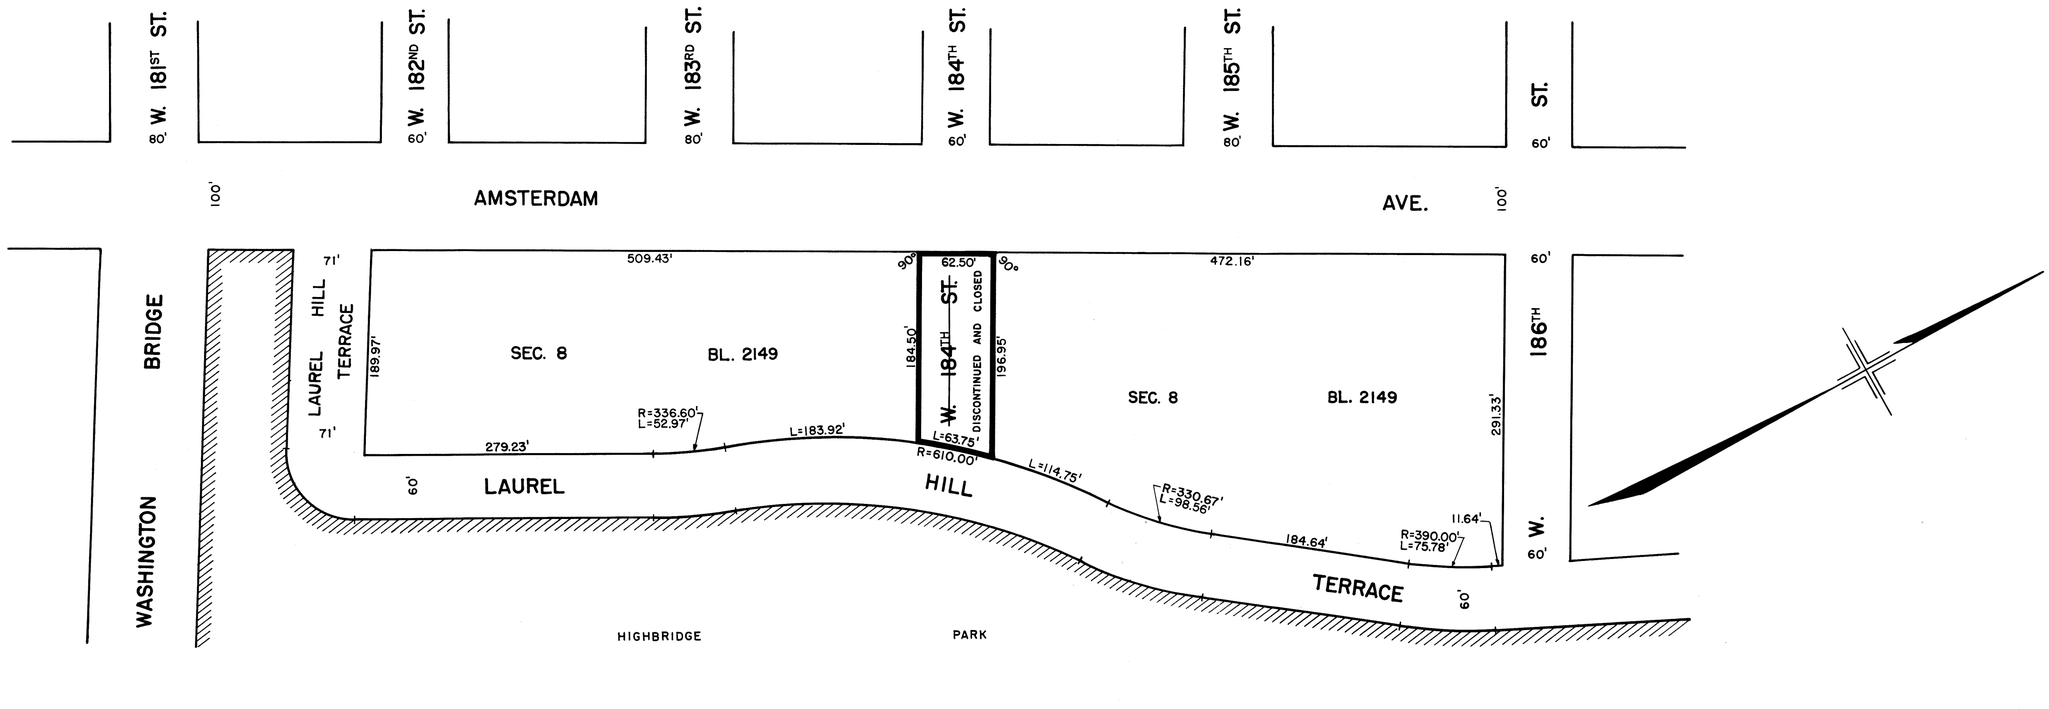

NOTE:
STREET TO BE DISCONTINUED AND CLOSED
ENCLOSED IN HEAVY BLACK LINES.

CITY OF NEW YORK
OFFICE OF THE PRESIDENT BOROUGH OF MANHATTAN
TOPOGRAPHICAL BUREAU

MAP SHOWING A CHANGE IN THE STREET SYSTEM
BY DISCONTINUING AND CLOSING
PURSUANT TO CHAPTER 15, TITLE "E"
OF THE ADMINISTRATIVE CODE OF THE CITY OF NEW YORK

WEST 184TH STREET

BETWEEN LAUREL HILL TERRACE AND AMSTERDAM AVENUE

DATED: MARCH 10, 1965 SCALE: 1" = 80'

DRAWN BY: G.S.

CHECKED BY: M.J.W.

M. J. Wiengers
DEPUTY TOPOGRAPHICAL ENGINEER

APPROVED FOR DEPT. OF HIGHWAYS

John T. Carroll
COMMISSIONER OF HIGHWAYS
Ex. Hel

I, RUTH W. WHALEY, SECRETARY OF THE BOARD OF ESTIMATE OF THE CITY OF NEW YORK DO HEREBY CERTIFY THAT THIS MAP IS ONE OF TEN SIMILAR MAPS ADOPTED BY THE SAID BOARD OF ESTIMATE ON THE 14TH APRIL 1966 CAL. 5

DATED: NEW YORK MAY 26 1966

Ruth W. Whaley
SECRETARY, BOARD OF ESTIMATE

Constance Baker Motley
PRESIDENT, BOROUGH OF MANHATTAN

P. Rizzo P.E.
CONSULTING ENGINEER

Felipe Sanchez P.E.
TOPOGRAPHICAL ENGINEER

ACC. 29854

FILED IN THE OFFICE OF THE PRES. BOR. MAN.

Drawer 20