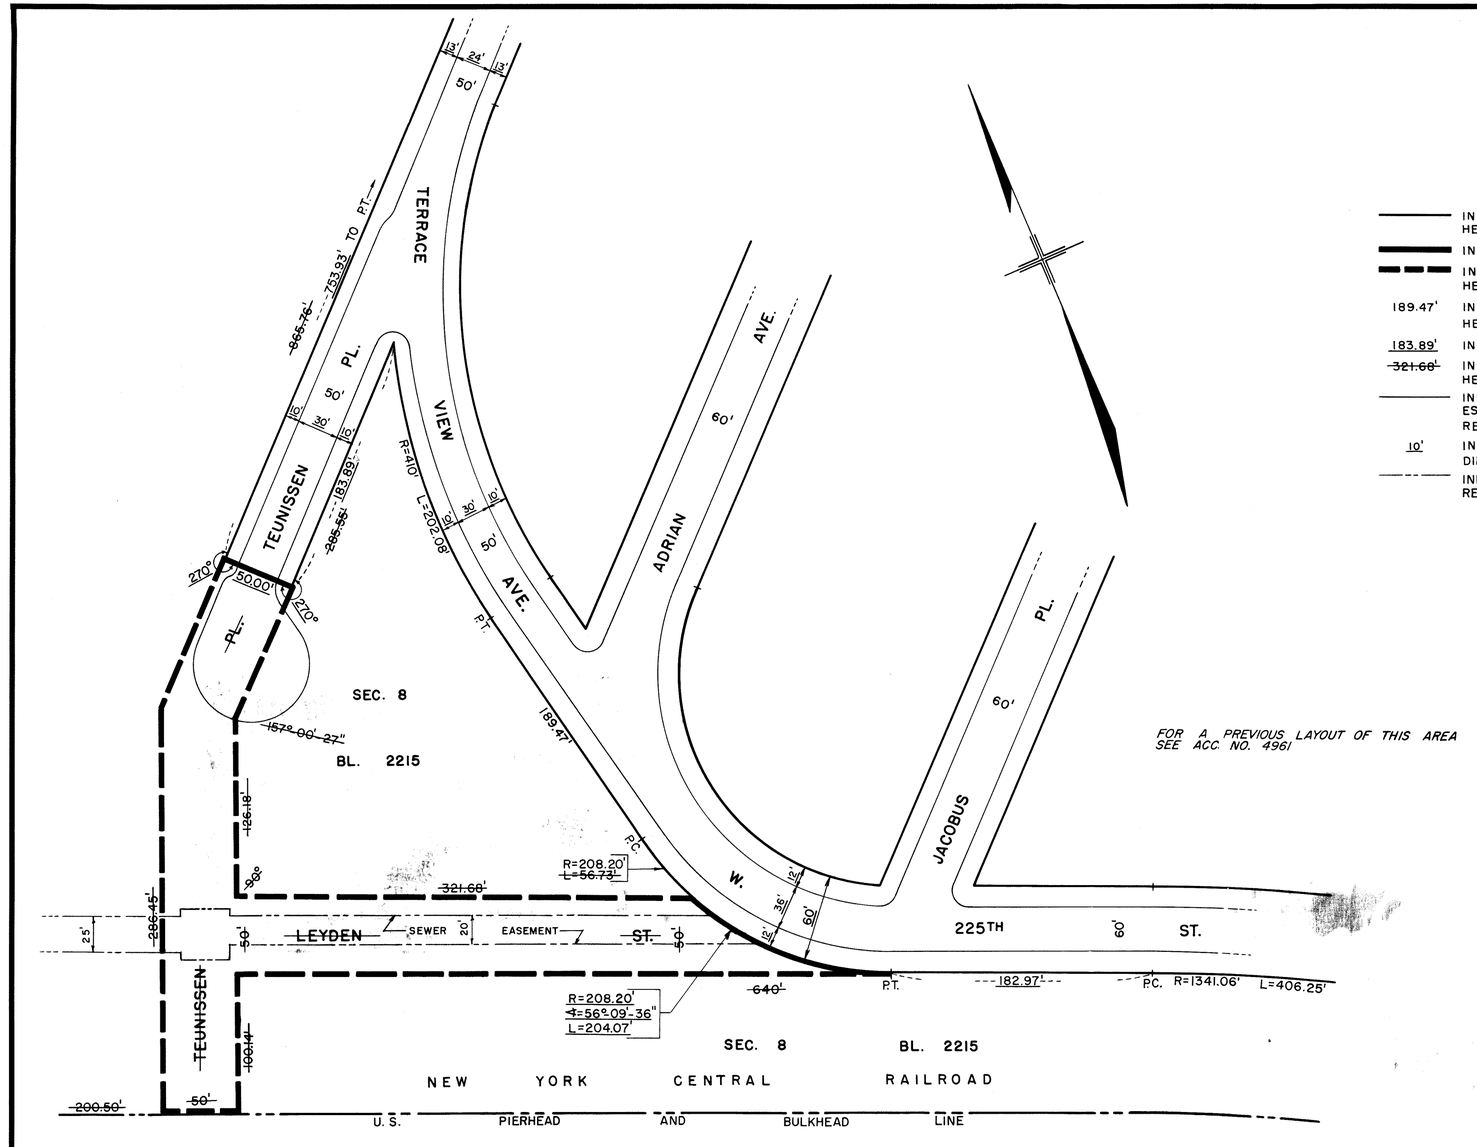

FOR A PREVIOUS LAYOUT OF THIS AREA SEE ACC. NO. 4961

NOTES

———	INDICATES STREET LINE HERETOFORE ESTABLISHED AND HEREBY RETAINED.
▬▬▬	INDICATES STREET LINE HEREBY ESTABLISHED.
▬ ▬ ▬	INDICATES STREET LINE HERETOFORE ESTABLISHED AND HEREBY ELIMINATED.
189.47'	INDICATES DIMENSION HERETOFORE ESTABLISHED AND HEREBY RETAINED.
183.89'	INDICATES DIMENSION HEREBY ESTABLISHED.
~~321.68'~~	INDICATES DIMENSION HERETOFORE ESTABLISHED AND HEREBY ELIMINATED.
———	INDICATES SIDEWALK AND ROADWAY TREATMENT HEREBY ESTABLISHED OR HERETOFORE ESTABLISHED AND RETAINED.
10'	INDICATES SIDEWALK AND ROADWAY TREATMENT DIMENSION HEREBY ESTABLISHED.
– – – –	INDICATES LINES OF PERMANENT SEWER EASEMENT FOR REFERENCE ONLY.

CITY OF NEW YORK
OFFICE OF THE PRESIDENT BOROUGH OF MANHATTAN
TOPOGRAPHICAL BUREAU

MAP SHOWING A CHANGE IN THE CITY MAP
BY ELIMINATING THE LINES OF

TEUNISSEN PLACE

BETWEEN

THE HARLEM RIVER AND A POINT APPROXIMATELY 184 FEET SOUTH OF TERRACE VIEW AVENUE,

AND OF

LEYDEN STREET

BETWEEN

TEUNISSEN PLACE AND WEST 225TH STREET.

AND BY ESTABLISHING ROADWAY TREATMENT THEREFOR

DATED: OCT. 9, 1967 SCALE: 1" = 60'

PRESIDENT, BOROUGH OF MANHATTAN

Felipe Sanchez P.E.
TOPOGRAPHICAL ENGINEER

ACC. NO. 29922

I, RUTH W. WHALEY, SECRETARY OF THE BOARD OF ESTIMATE OF THE CITY OF NEW YORK DO HEREBY CERTIFY THAT THIS MAP IS ONE OF SEVEN SIMILAR MAPS ADOPTED BY THE SAID BOARD OF ESTIMATE ON THE 23RD JAN. 1969 CAL. 18

DATED: NEW YORK APR 1 1969

Ruth W. Whaley
SECRETARY, BOARD OF ESTIMATE

DRAWN BY: G. S.
CHECKED BY: M.J.W.

M. J. Wiengen
DEPUTY TOPOGRAPHICAL ENGINEER

4/2/69
J. Foybik