**NOTES**

- INDICATES STREET LINE HERETOFORE ESTABLISHED AND HEREBY RETAINED.
- INDICATES STREET LINE HEREBY ESTABLISHED.
- INDICATES STREET LINE HERETOFORE ESTABLISHED AND HEREBY ELIMINATED.
- 175.01' — INDICATES DIMENSION HEREBY ESTABLISHED.
- ~~150.50'~~ — INDICATES DIMENSION HERETOFORE ESTABLISHED AND HEREBY ELIMINATED.
- INDICATES SIDEWALK AND ROADWAY TREATMENT HEREBY ESTABLISHED OR HERETOFORE ESTABLISHED AND RETAINED.
- PARK — INDICATES PARK HERETOFORE ESTABLISHED AND HEREBY ELIMINATED.

I, RUTH W. WHALEY, SECRETARY OF THE BOARD OF ESTIMATE OF THE CITY OF NEW YORK DO HEREBY CERTIFY THAT THIS MAP IS ONE OF EIGHT SIMILAR MAPS ADOPTED BY THE SAID BOARD OF ESTIMATE ON THE 21st AUG. 1969 CAL. 129

DATED: NEW YORK OCT 24 1969

Ruth W. Whaley
SECRETARY BOARD OF ESTIMATE

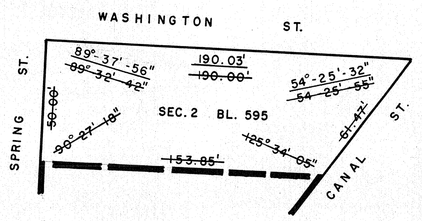


DETAIL 2
(NOT TO SCALE)

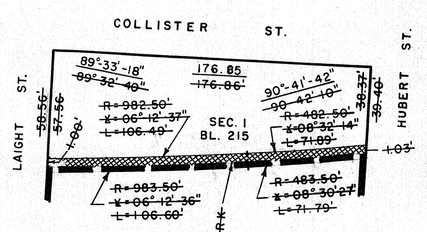


DETAIL F
(NOT TO SCALE)

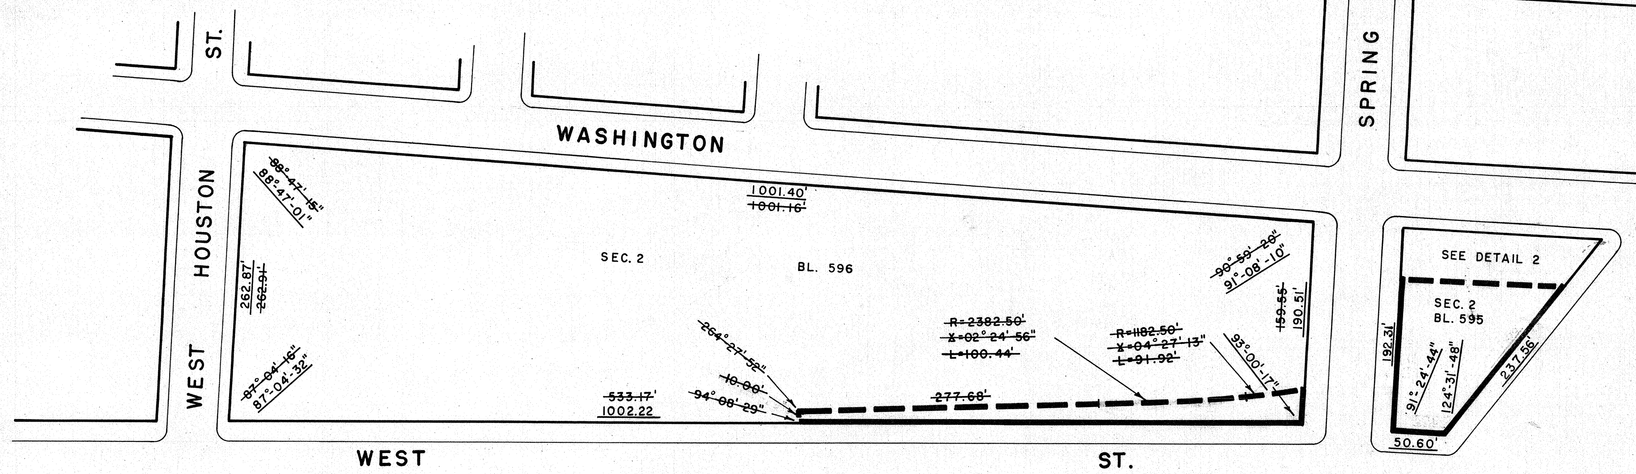


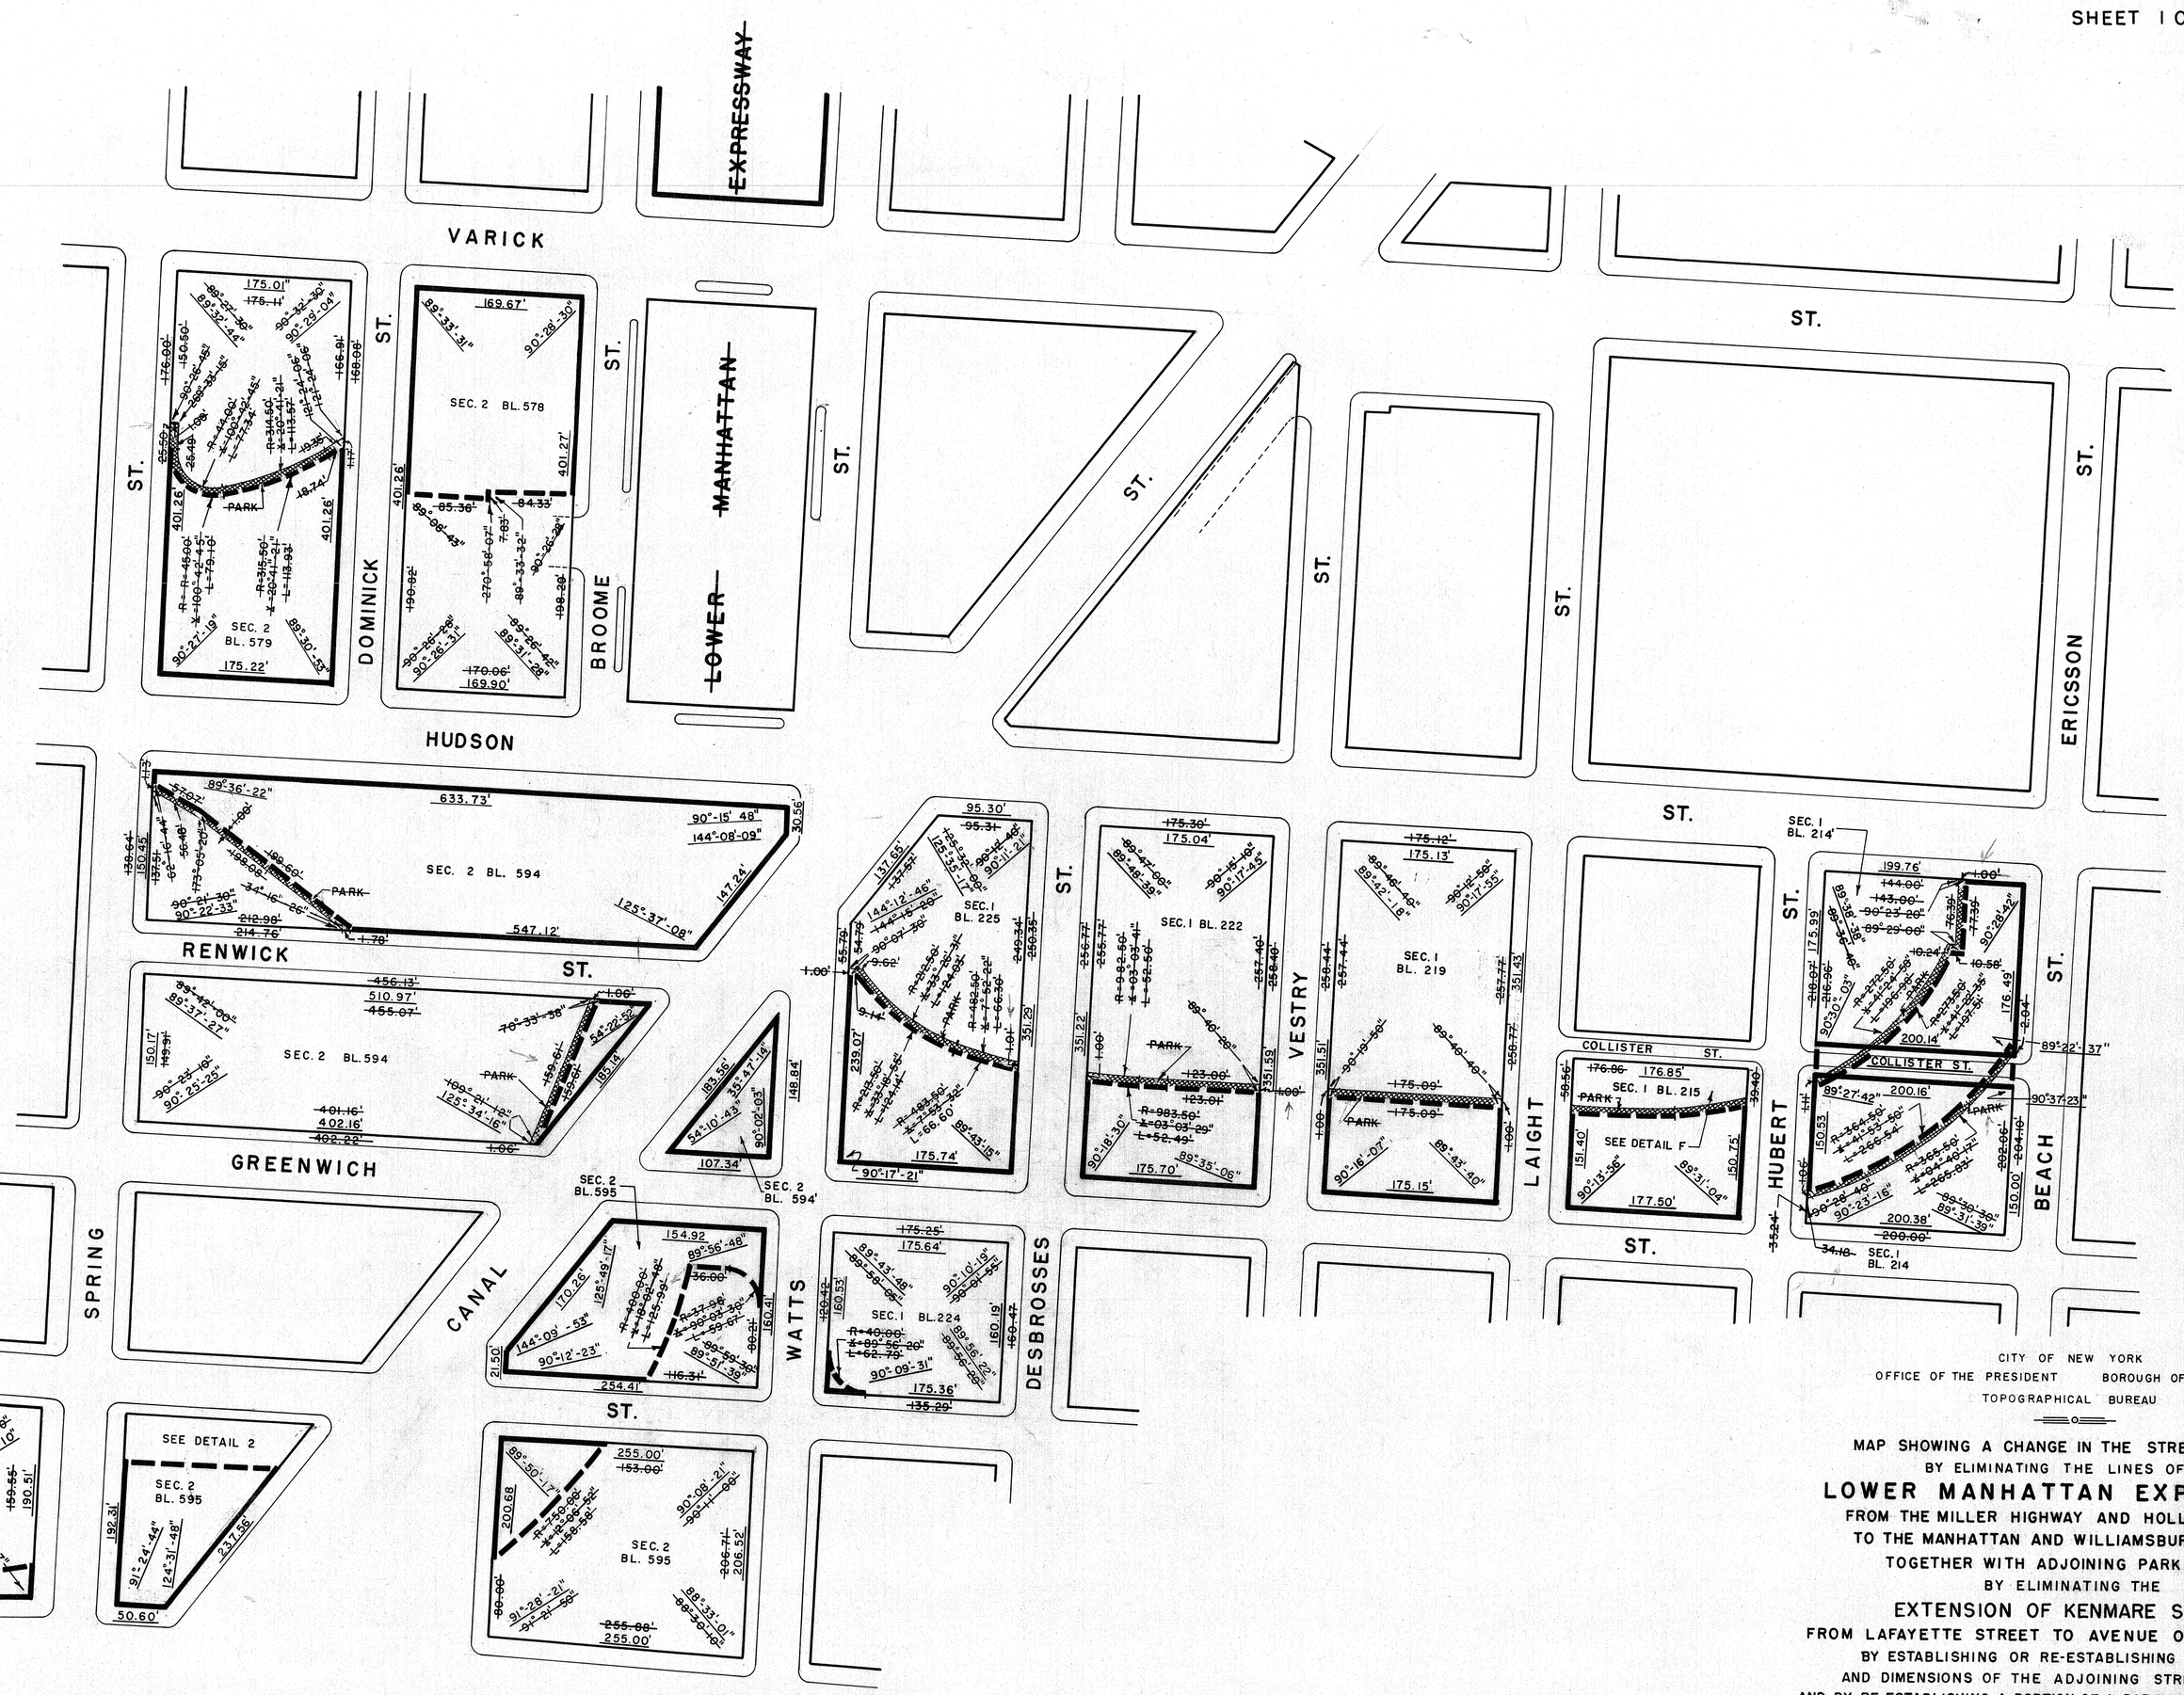


CITY OF NEW YORK
OFFICE OF THE PRESIDENT BOROUGH OF MANHATTAN
TOPOGRAPHICAL BUREAU

MAP SHOWING A CHANGE IN THE STREET SYSTEM
BY ELIMINATING THE LINES OF THE
**LOWER MANHATTAN EXPRESSWAY**
FROM THE MILLER HIGHWAY AND HOLLAND TUNNEL
TO THE MANHATTAN AND WILLIAMSBURG BRIDGES,
TOGETHER WITH ADJOINING PARK STRIPS;
BY ELIMINATING THE
EXTENSION OF KENMARE STREET
FROM LAFAYETTE STREET TO AVENUE OF THE AMERICAS;
BY ESTABLISHING OR RE-ESTABLISHING THE LINES
AND DIMENSIONS OF THE ADJOINING STREET SYSTEM;
AND BY RE-ESTABLISHING A PORTION OF A PARK HERETOFORE ELIMINATED
WITHIN THE BLOCK BOUNDED BY
DELANCEY STREET, FORSYTH STREET,
GRAND STREET AND CHRYSTIE STREET

DATED: MAY 12, 1969 SCALE: 1" = 80'

PRESIDENT, BOROUGH OF MANHATTAN

DRAWN BY: H. E. F.
CHECKED BY: M. J. W.

Felipe Fenelly P.E.
TOPOGRAPHICAL ENGINEER

Malcolm J. Wiener
DEPUTY TOPOGRAPHICAL ENGINEER

SIGNED IN THE OFFICE OF THE CITY REGISTER, NEW YORK, N.Y.
10/29/69
T. Faylik

ACC. 29972

62E

(1)