FOR A PREVIOUS LAYOUT OF THIS AREA
SEE ACC. NO. 30013

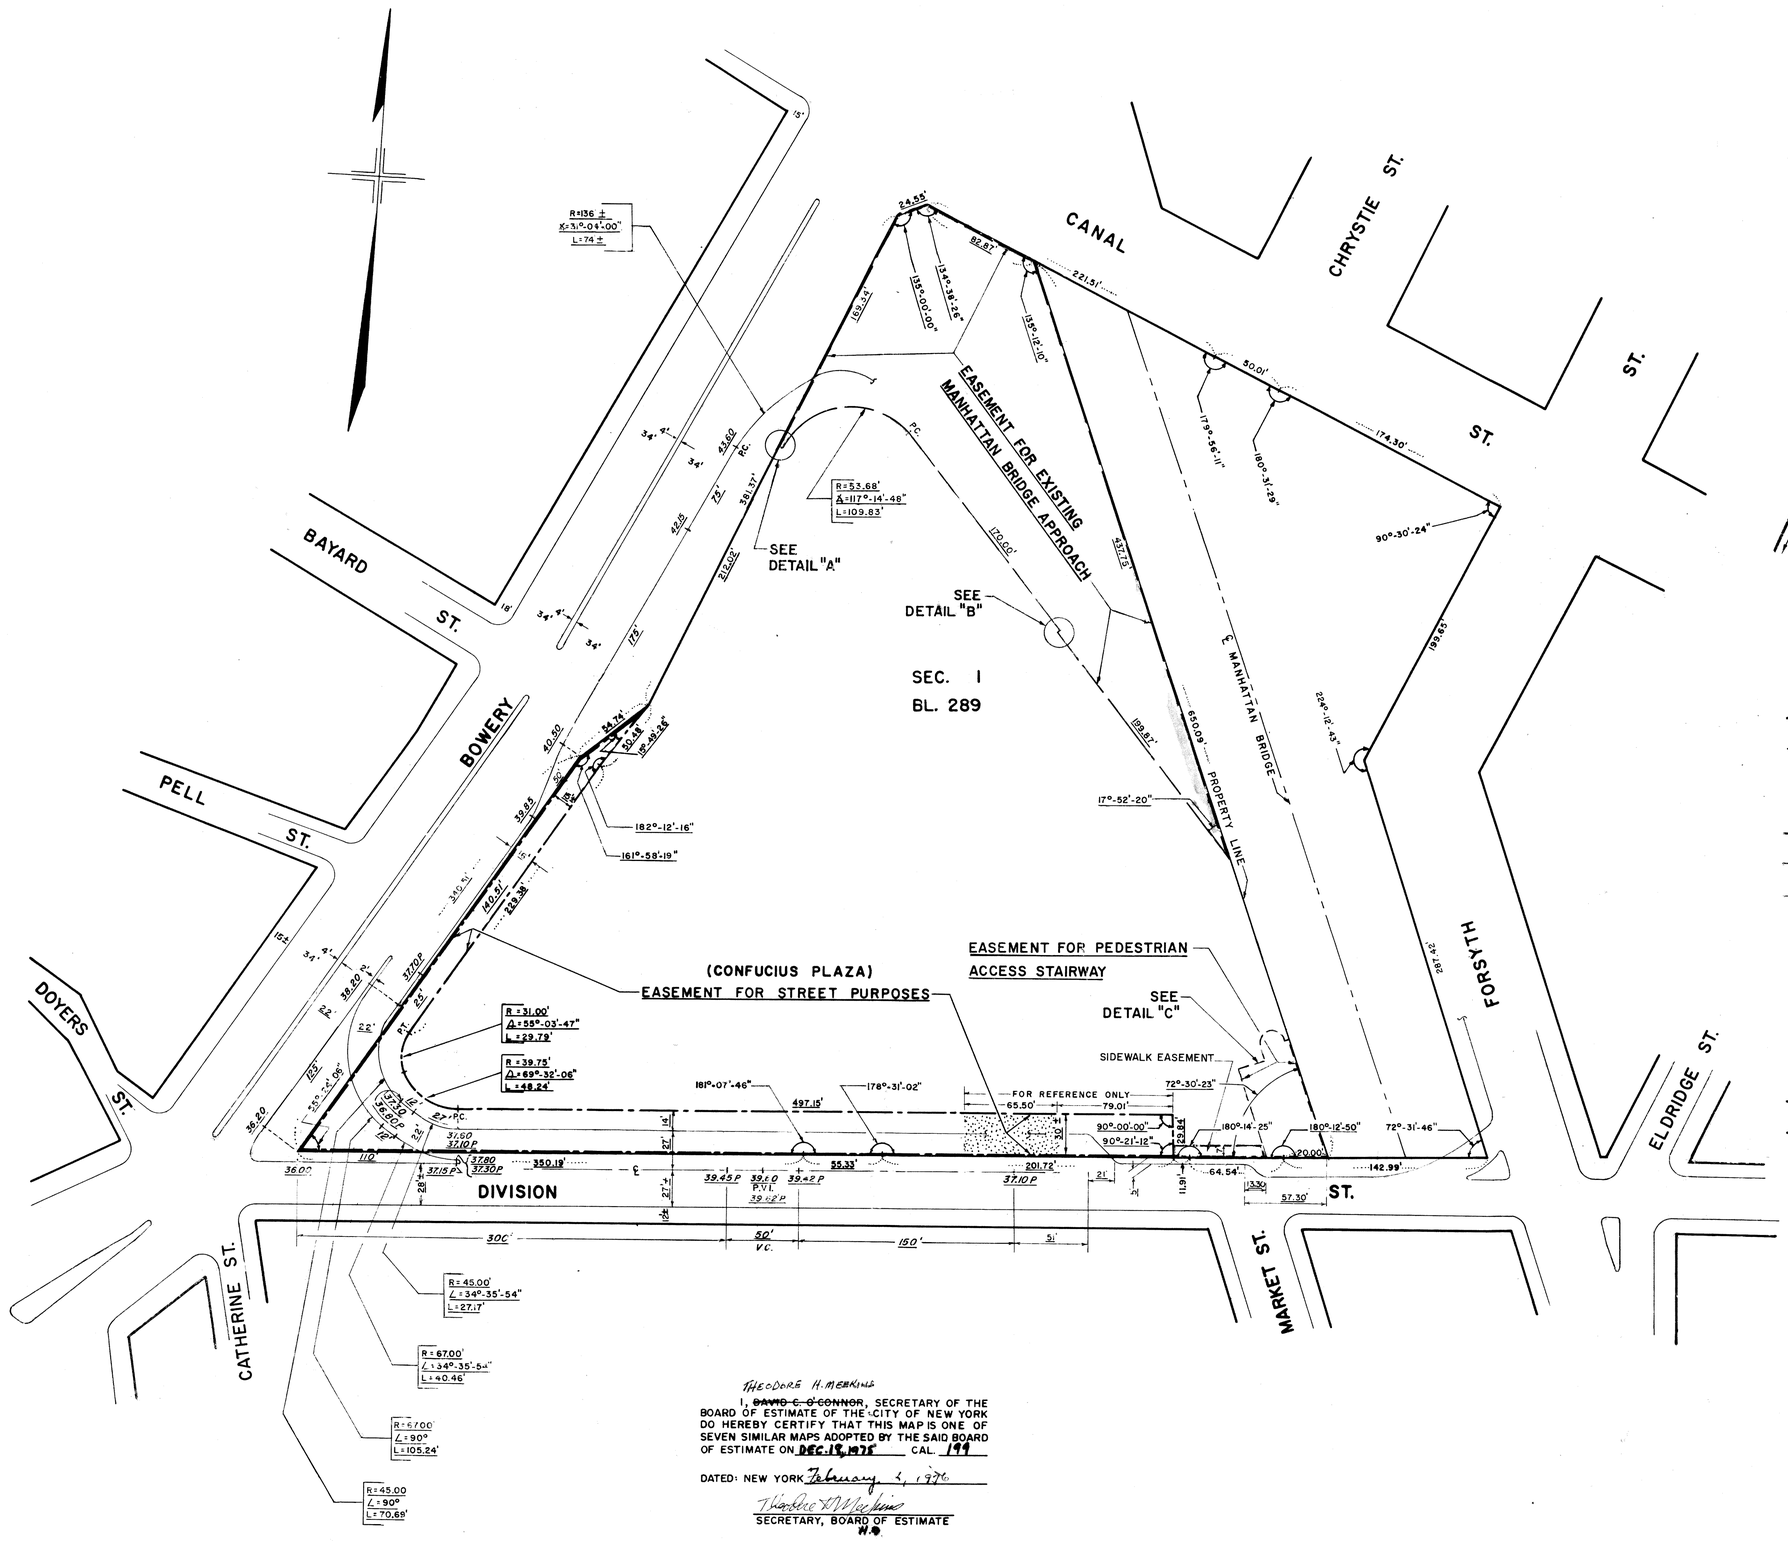

NOTES

———	INDICATES STREET LINE HERETOFORE ESTABLISHED AND HEREBY RETAINED.
— — —	INDICATES EASEMENT FOR STREET PURPOSES HEREBY ESTABLISHED WITH UPPER LIMITING PLANE AT ELEV. +75.00.
350.19'	INDICATES DIMENSION HERETOFORE ESTABLISHED AND HEREBY RETAINED.
213.62'	INDICATES DIMENSION HEREBY ESTABLISHED.
— — —	INDICATES EASEMENT FOR EXISTING MANHATTAN BRIDGE APPROACH, HEREBY ESTABLISHED WITH UPPER LIMITING PLANE AT ELEV. +150.00.
- - - -	INDICATES EASEMENT FOR PEDESTRIAN ACCESS STAIRWAY, HEREBY ESTABLISHED WITH UPPER LIMITING PLANE AT ELEV. +150.00.
———	INDICATES SIDEWALK AND ROADWAY TREATMENT HEREBY ESTABLISHED OR HERETOFORE ESTABLISHED AND RETAINED.
38.20	INDICATES TOP OF CURB GRADE HEREBY ESTABLISHED.
37.30P	INDICATES PAVEMENT ELEVATION HEREBY ESTABLISHED
140.41'	INDICATES TIE-IN DISTANCES TO ELEVATIONS HEREBY ESTABLISHED
18'	INDICATES SIDEWALK AND ROADWAY TREATMENT DIMENSION HERETOFORE ESTABLISHED AND RETAINED
14'	INDICATES SIDEWALK AND ROADWAY TREATMENT DIMENSION HEREBY ESTABLISHED
	ELEVATIONS ARE REFERRED TO THE DATUM OF THE TOPOGRAPHICAL BUREAU, BOROUGH OF MANHATTAN WHICH IS 2.75 FEET ABOVE THE U.S.C.&G. DATUM AT SANDY HOOK
▒▒▒	AREA SUBJECT TO NON EXCLUSIVE RESERVATIONS FOR CONSTRUCTION OF UTILITY FACILITIES AND RELATED APPURTENANCES, SUCH AS TRANSFORMER VAULTS BELOW ELEVATION 38.00

THEODORE H. MERKINE

I, ~~DAVID C. O'CONNOR~~, SECRETARY OF THE BOARD OF ESTIMATE OF THE CITY OF NEW YORK DO HEREBY CERTIFY THAT THIS MAP IS ONE OF SEVEN SIMILAR MAPS ADOPTED BY THE SAID BOARD OF ESTIMATE ON DEC. 18, 1975 CAL. 199

DATED: NEW YORK February 4, 1976

Theodore H. Merkine
SECRETARY, BOARD OF ESTIMATE
H.O.

CITY OF NEW YORK
OFFICE OF THE PRESIDENT BOROUGH OF MANHATTAN
TOPOGRAPHICAL BUREAU

MAP SHOWING A CHANGE IN THE CITY MAP
BY ESTABLISHING GRADES AND ROADWAY TREATMENT
AND
BY LAYING OUT THE LINES AND DIMENSIONS
OF THREE

EASEMENTS FOR STREET PURPOSES

BORDERING ON
THE EASTERLY LINE OF
THE BOWERY
AND
THE NORTHERLY LINE OF
DIVISION STREET
IN CONNECTION WITH THE SITE FOR P.S. 124
BOROUGH OF MANHATTAN

DATED: AUG. 4, 1975
REVISED: OCT. 14, 1975

SCALE: 1" = 50'

PRESIDENT, BOROUGH OF MANHATTAN

Anthony C. Lubito P.E.
TOPOGRAPHICAL ENGINEER

DRAWN BY: R.C.
CHECKED BY: A.Y.

George Sailan
DEPUTY TOPOGRAPHICAL ENGINEER

FILED IN THE OFFICE OF THE SEC. BOARD OF EST.
2/9/76

ACC. NO. 30042

Drawer 40