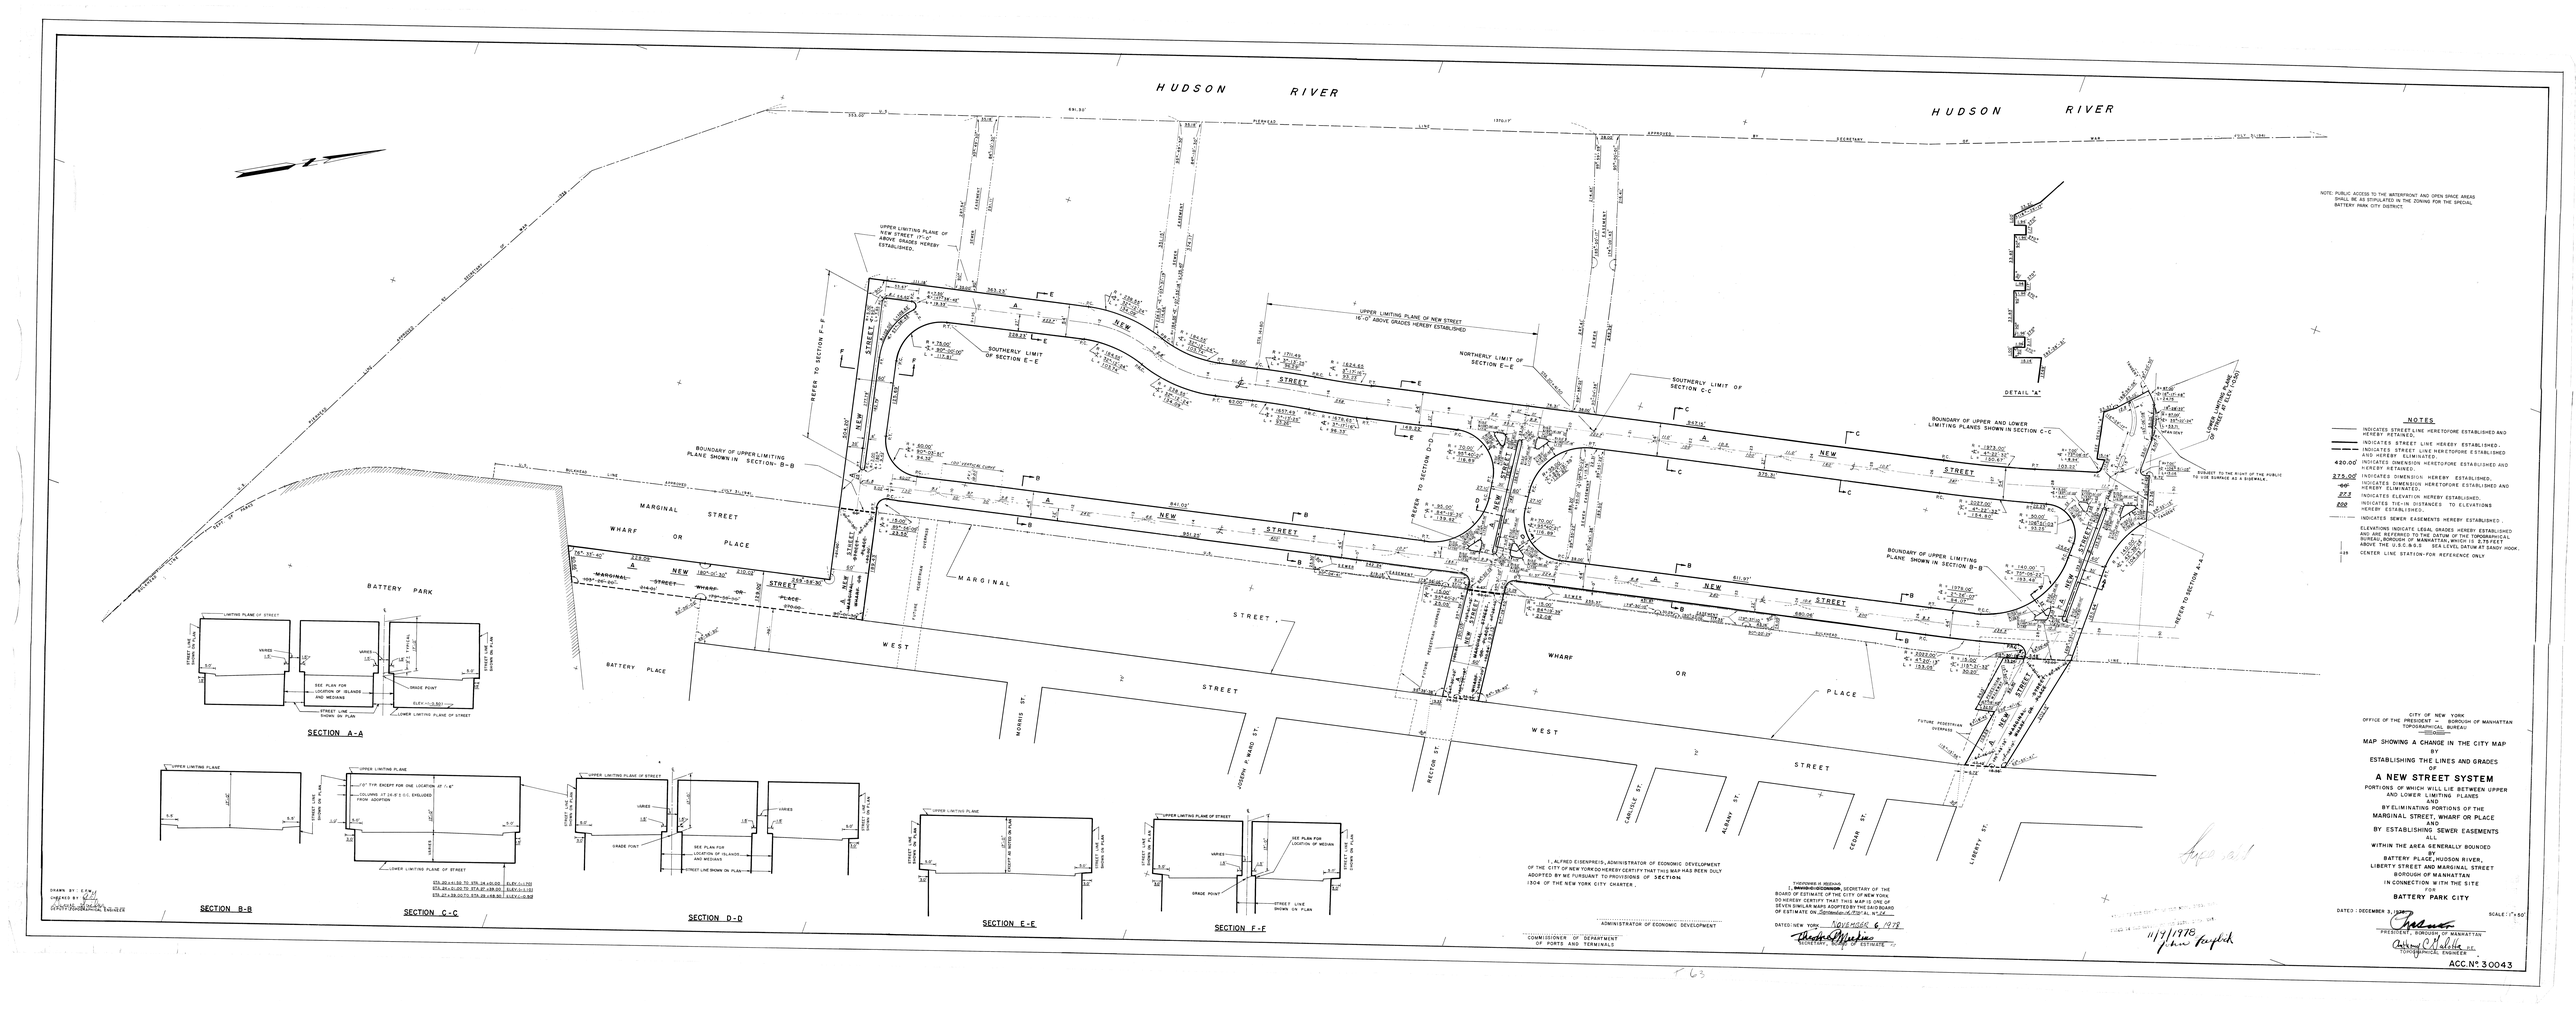

NOTE: PUBLIC ACCESS TO THE WATERFRONT AND OPEN SPACE AREAS SHALL BE AS STIPULATED IN THE ZONING FOR THE SPECIAL BATTERY PARK CITY DISTRICT

NOTES

- INDICATES STREET LINE HERETOFORE ESTABLISHED AND HEREBY RETAINED.
- INDICATES STREET LINE HEREBY ESTABLISHED.
- INDICATES STREET LINE HERETOFORE ESTABLISHED AND HEREBY ELIMINATED.
- 420.00 INDICATES DIMENSION HERETOFORE ESTABLISHED AND HEREBY RETAINED.
- 275.00 INDICATES DIMENSION HEREBY ESTABLISHED.
- INDICATES DIMENSION HERETOFORE ESTABLISHED AND HEREBY ELIMINATED.
- 27.2 INDICATES ELEVATION HEREBY ESTABLISHED.
- 208 INDICATES TIE-IN DISTANCES TO ELEVATIONS HEREBY ESTABLISHED.
- INDICATES SEWER EASEMENTS HEREBY ESTABLISHED.

ELEVATIONS INDICATE LEGAL GRADES HEREBY ESTABLISHED AND ARE REFERRED TO THE DATUM OF THE TOPOGRAPHICAL SURVEY OF THE BOROUGH OF MANHATTAN, WHICH IS 2.75 FEET ABOVE THE U.S.C. & G.S. MEAN LEVEL DATUM AT SANDY HOOK.

CENTER LINE STATION-FOR REFERENCE ONLY

CITY OF NEW YORK
OFFICE OF THE PRESIDENT - BOROUGH OF MANHATTAN
TOPOGRAPHICAL BUREAU

MAP SHOWING A CHANGE IN THE CITY MAP
BY
ESTABLISHING THE LINES AND GRADES
OF
A NEW STREET SYSTEM
PORTIONS OF WHICH WILL LIE BETWEEN UPPER AND LOWER LIMITING PLANES
AND
BY ELIMINATING PORTIONS OF THE
MARGINAL STREET, WHARF OR PLACE
AND
BY ESTABLISHING SEWER EASEMENTS
ALL
WITHIN THE AREA GENERALLY BOUNDED
BY
BATTERY PLACE, HUDSON RIVER,
LIBERTY STREET AND MARGINAL STREET
BOROUGH OF MANHATTAN
IN CONNECTION WITH THE SITE
FOR
BATTERY PARK CITY

DATED: DECEMBER 31, 1979 — SCALE: 1"=50'

PRESIDENT, BOROUGH OF MANHATTAN

Anthony C. Melville
TOPOGRAPHICAL ENGINEER

DRAWN BY: E.D.W.
CHECKED BY: E.D.W.
CONTROL BY: [illegible]

I, ALFRED EISENPREIS, ADMINISTRATOR OF ECONOMIC DEVELOPMENT OF THE CITY OF NEW YORK DO HEREBY CERTIFY THAT THIS MAP HAS BEEN DULY ADOPTED BY ME PURSUANT TO PROVISIONS OF SECTION 1304 OF THE NEW YORK CITY CHARTER.

ADMINISTRATOR OF ECONOMIC DEVELOPMENT

COMMISSIONER OF DEPARTMENT OF PORTS AND TERMINALS

PURSUANT TO RESOLUTION
I, [illegible], SECRETARY OF THE BOARD OF ESTIMATE OF THE CITY OF NEW YORK DO HEREBY CERTIFY THAT THIS MAP IS ONE OF SEVEN SIMILAR MAPS ADOPTED BY THE SAID BOARD OF ESTIMATE ON September 14, 1978 (CAL. NO. 44

DATED: NEW YORK November 6, 1978

SECRETARY, BOARD OF ESTIMATE

11/7/1978

ACC. N° 30043