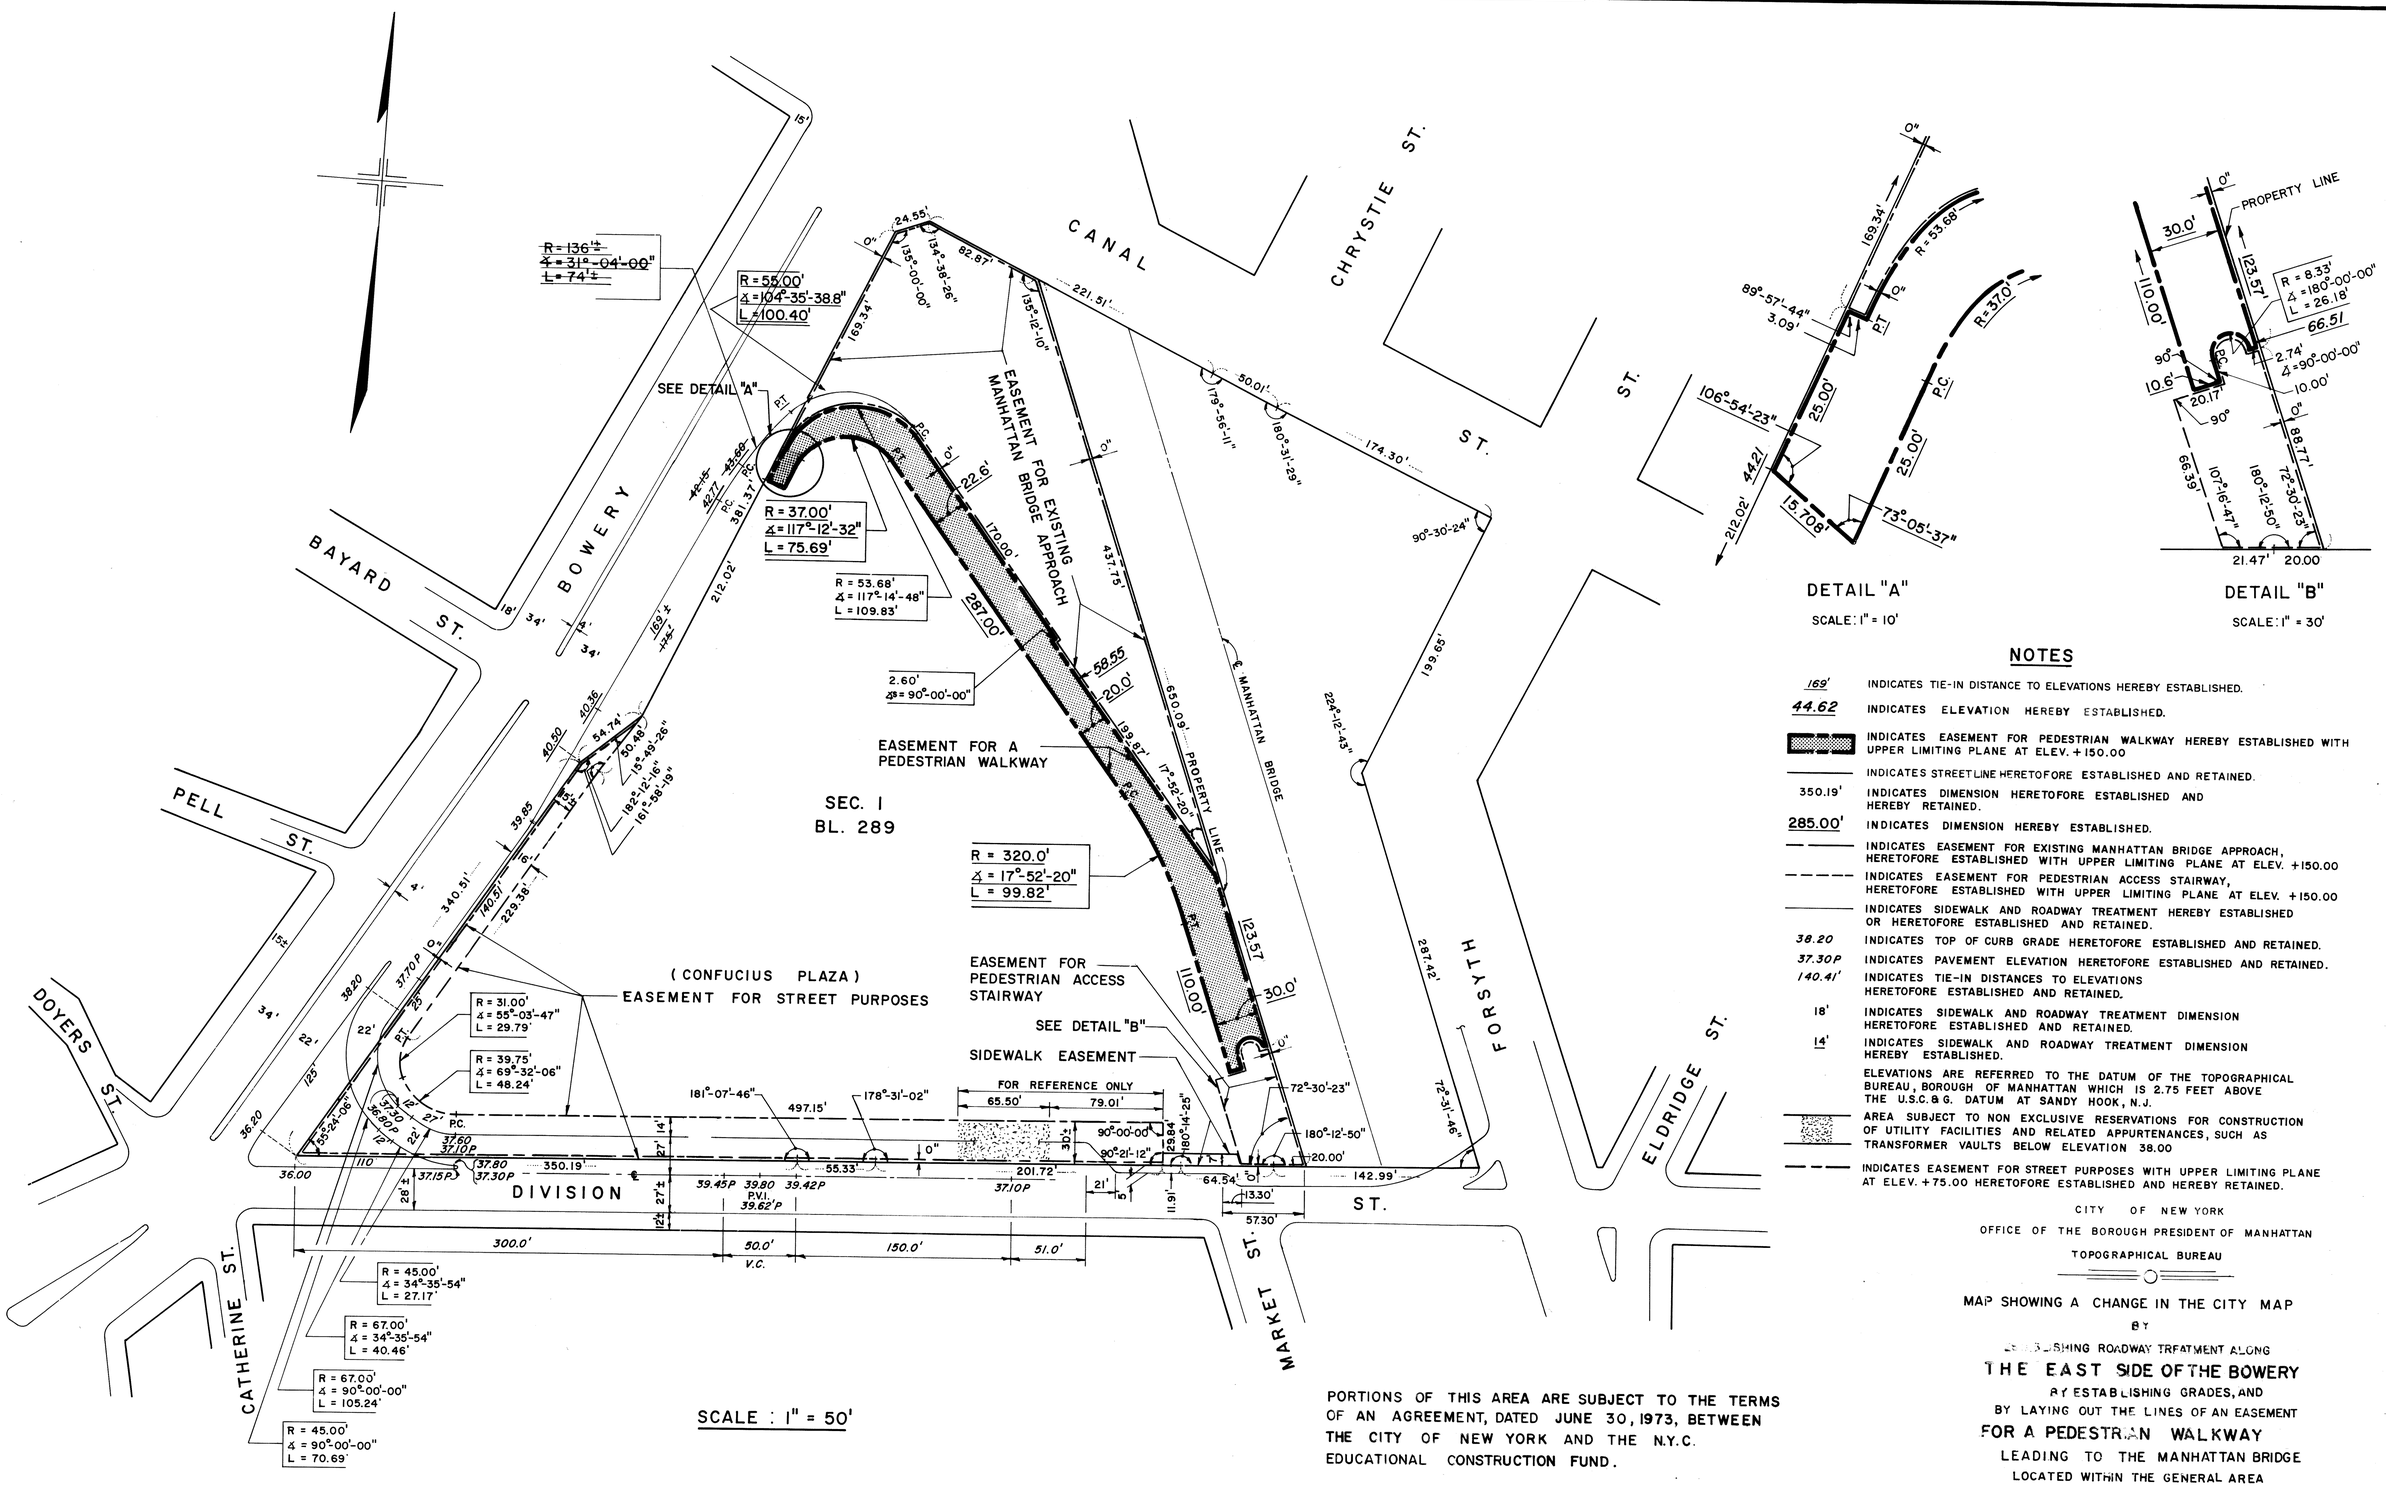

SCALE : 1" = 50'

DETAIL "A"

SCALE: 1" = 10'

DETAIL "B"

SCALE: 1" = 30'

NOTES

169'	INDICATES TIE-IN DISTANCE TO ELEVATIONS HEREBY ESTABLISHED.
44.62	INDICATES ELEVATION HEREBY ESTABLISHED.
	INDICATES EASEMENT FOR PEDESTRIAN WALKWAY HEREBY ESTABLISHED WITH UPPER LIMITING PLANE AT ELEV. + 150.00
	INDICATES STREET LINE HERETOFORE ESTABLISHED AND RETAINED.
350.19'	INDICATES DIMENSION HERETOFORE ESTABLISHED AND HEREBY RETAINED.
285.00'	INDICATES DIMENSION HEREBY ESTABLISHED.
	INDICATES EASEMENT FOR EXISTING MANHATTAN BRIDGE APPROACH, HERETOFORE ESTABLISHED WITH UPPER LIMITING PLANE AT ELEV. + 150.00
	INDICATES EASEMENT FOR PEDESTRIAN ACCESS STAIRWAY, HERETOFORE ESTABLISHED WITH UPPER LIMITING PLANE AT ELEV. + 150.00
	INDICATES SIDEWALK AND ROADWAY TREATMENT HEREBY ESTABLISHED OR HERETOFORE ESTABLISHED AND RETAINED.
38.20	INDICATES TOP OF CURB GRADE HERETOFORE ESTABLISHED AND RETAINED.
37.30 P	INDICATES PAVEMENT ELEVATION HERETOFORE ESTABLISHED AND RETAINED.
140.41'	INDICATES TIE-IN DISTANCES TO ELEVATIONS HERETOFORE ESTABLISHED AND RETAINED.
18'	INDICATES SIDEWALK AND ROADWAY TREATMENT DIMENSION HERETOFORE ESTABLISHED AND RETAINED.
14'	INDICATES SIDEWALK AND ROADWAY TREATMENT DIMENSION HEREBY ESTABLISHED.

ELEVATIONS ARE REFERRED TO THE DATUM OF THE TOPOGRAPHICAL BUREAU, BOROUGH OF MANHATTAN WHICH IS 2.75 FEET ABOVE THE U.S.C.& G. DATUM AT SANDY HOOK, N.J.

AREA SUBJECT TO NON EXCLUSIVE RESERVATIONS FOR CONSTRUCTION OF UTILITY FACILITIES AND RELATED APPURTENANCES, SUCH AS TRANSFORMER VAULTS BELOW ELEVATION 38.00

INDICATES EASEMENT FOR STREET PURPOSES WITH UPPER LIMITING PLANE AT ELEV. + 75.00 HERETOFORE ESTABLISHED AND HEREBY RETAINED.

PORTIONS OF THIS AREA ARE SUBJECT TO THE TERMS OF AN AGREEMENT, DATED JUNE 30, 1973, BETWEEN THE CITY OF NEW YORK AND THE N.Y.C. EDUCATIONAL CONSTRUCTION FUND.

CITY OF NEW YORK

OFFICE OF THE BOROUGH PRESIDENT OF MANHATTAN

TOPOGRAPHICAL BUREAU

MAP SHOWING A CHANGE IN THE CITY MAP

BY

ESTABLISHING ROADWAY TREATMENT ALONG

THE EAST SIDE OF THE BOWERY

BY ESTABLISHING GRADES, AND

BY LAYING OUT THE LINES OF AN EASEMENT

FOR A PEDESTRIAN WALKWAY

LEADING TO THE MANHATTAN BRIDGE

LOCATED WITHIN THE GENERAL AREA

BOUNDED BY

THE BOWERY, CANAL STREET, FORSYTH STREET & DIVISION STREET

IN THE

BOROUGH OF MANHATTAN

DATED MARCH 22, 1985 SCALE: 1"=50'

PRESIDENT, BOROUGH OF MANHATTAN

DIRECTOR, TOPOGRAPHICAL BUREAU

PREPARED BY	LAND SURVEYOR
EDWARDS AND KELCEY 53 PARK PLACE, ROOM 1204 NEW YORK, N.Y. 10007	DOMINICK AQUINO NYS LS# 49039

I, THEODORE MEEKINS, SECRETARY OF THE BOARD OF ESTIMATE OF THE CITY OF NEW YORK DO HEREBY CERTIFY THAT THIS MAP IS ONE OF SEVEN SIMILAR MAPS ADOPTED BY THE BOARD OF ESTIMATE ON THE 10/6/83-CAL.NO.4

DATED NEW YORK December 6, 1985

SECRETARY BOARD OF ESTIMATE

Filed in the office of the Borough President Manhattan 12-10-85 Henry J. Kleiderman

Prisuva 40

ACC. NO. 30086