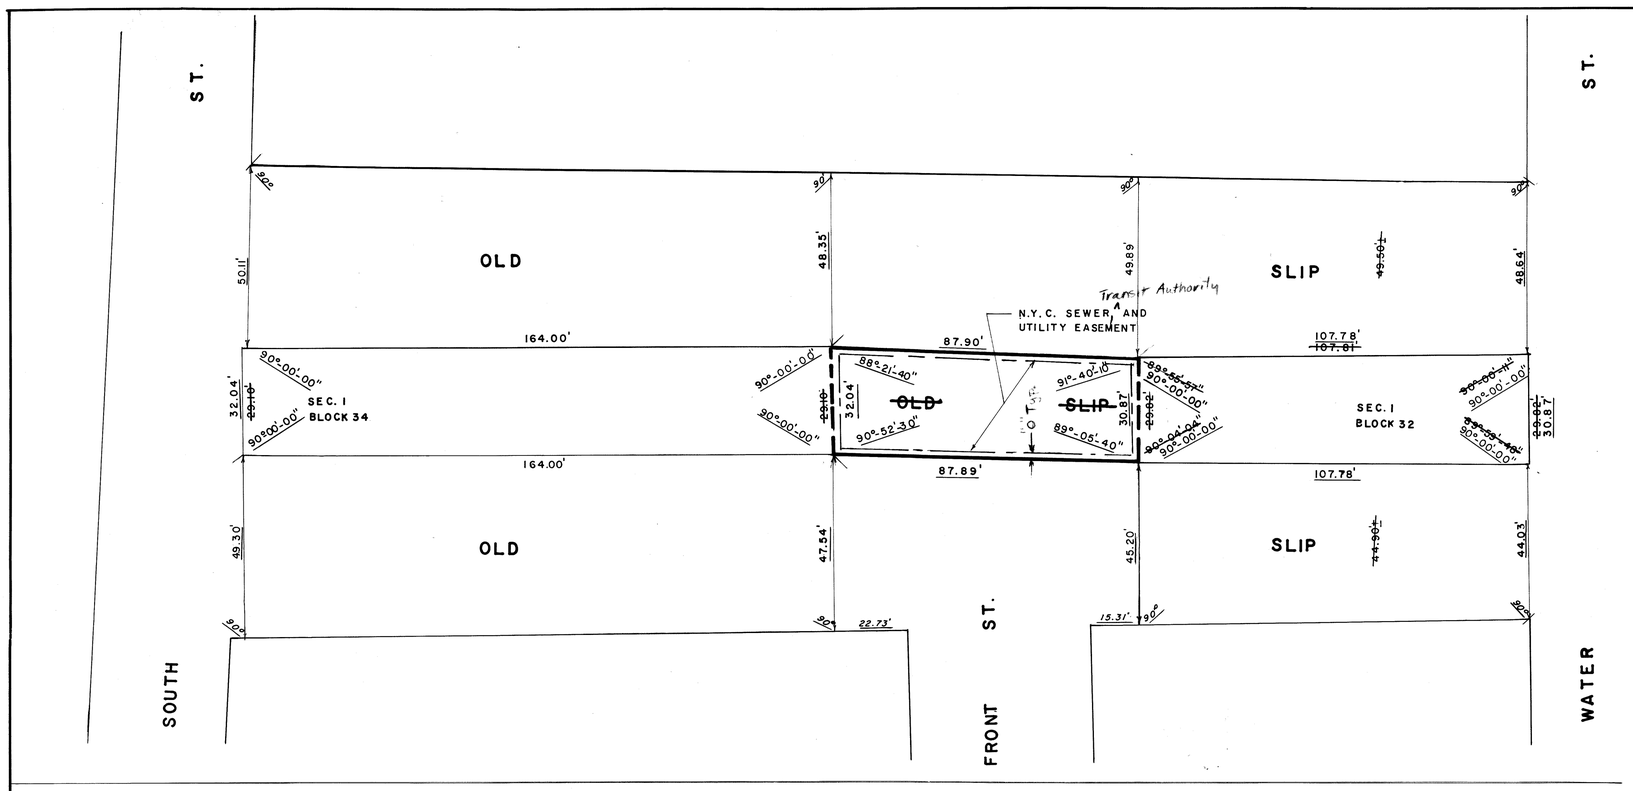

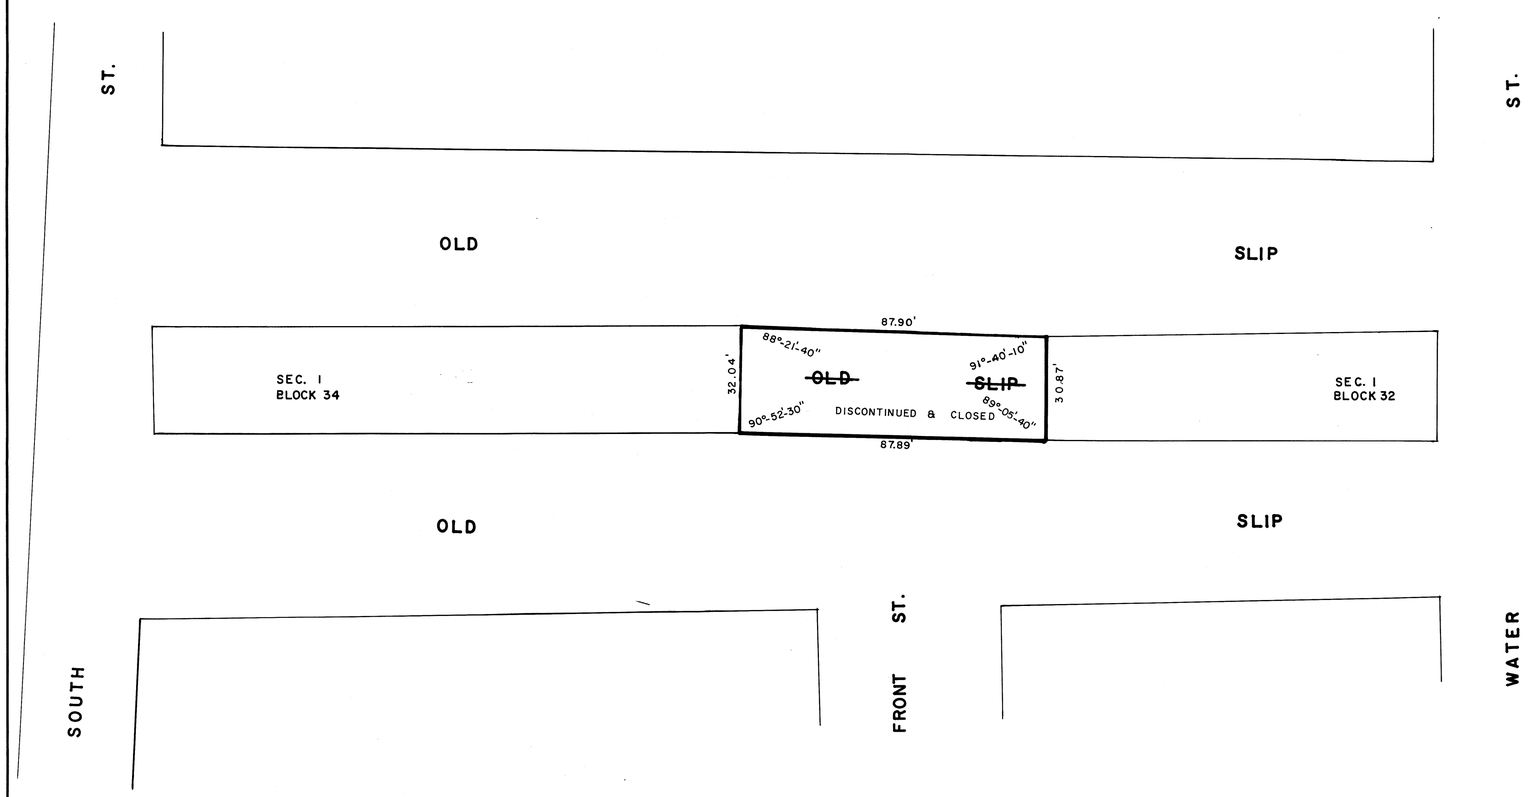

I, THEODORE MEEKINS SECRETARY OF THE BOARD OF ESTIMATE OF THE CITY OF NEWYORK DO HEREBY CERTIFY THAT THIS MAP IS ONE OF SEVEN SIMILAR MAPS ADOPTED BY THE BOARD OF ESTIMATE ON THE October 25, 1984 (CAL. No. 26)

DATED NEW YORK May 6, 1985

Theodore Meekins
SECRETARY BOARD OF ESTIMATE

OK RG

NOTES

———	INDICATES STREET LINE HERETOFORE ESTABLISHED AND HEREBY RETAINED
▬▬▬	INDICATES STREET LINE HEREBY ESTABLISHED
— — —	INDICATES STREET LINE HERETOFORE ESTABLISHED AND HEREBY ELIMINATED.
107.78'	INDICATES DIMENSION HERETOFORE ESTABLISHED AND HEREBY RETAINED.
87.89'	INDICATES DIMENSION HEREBY ESTABLISHED.
DISCONTINUED & CLOSED	INDICATES STREET TO BE DISCONTINUED AND CLOSED.
~~29.82'~~	INDICATES DIMENSION HERETOFORE ESTABLISHED AND HEREBY ELIMINATED.
—— - —	INDICATES SEWER EASEMENT HEREBY ESTABLISHED

NOTE: DIMENSIONS OF OLD SLIP ADJUSTED ON THIS MAP ARE BASED ON A SURVEY BY EARL B. LOVELL - S.P. BELCHER, INC. DATED OCT. 13, 1983.

CITY OF NEW YORK
OFFICE OF THE BOROUGH PRESIDENT OF MANHATTAN
TOPOGRAPHICAL BUREAU

MAP SHOWING A CHANGE IN THE CITY MAP
BY
ELIMINATING, DISCONTINUING AND CLOSING
A PORTION OF
OLD SLIP
AND
BY ESTABLISHING A SEWER, Transit Authority AND UTILITY EASEMENT
BETWEEN
WATER STREET & SOUTH STREET
IN THE
BOROUGH OF MANHATTAN

DATED: MARCH 30, 1984 SCALE: 1" = 20'

PRESIDENT, BOROUGH OF MANHATTAN

DIRECTOR, TOPOGRAPHICAL BUREAU

(C)

DRAWN BY: Y. S.

CHECKED BY: A. G.

Prawer #0 41

Filed in the Office of The Borough President Manhattan 5-6-85 Harry A. Kladerman

ACC. NO 30093